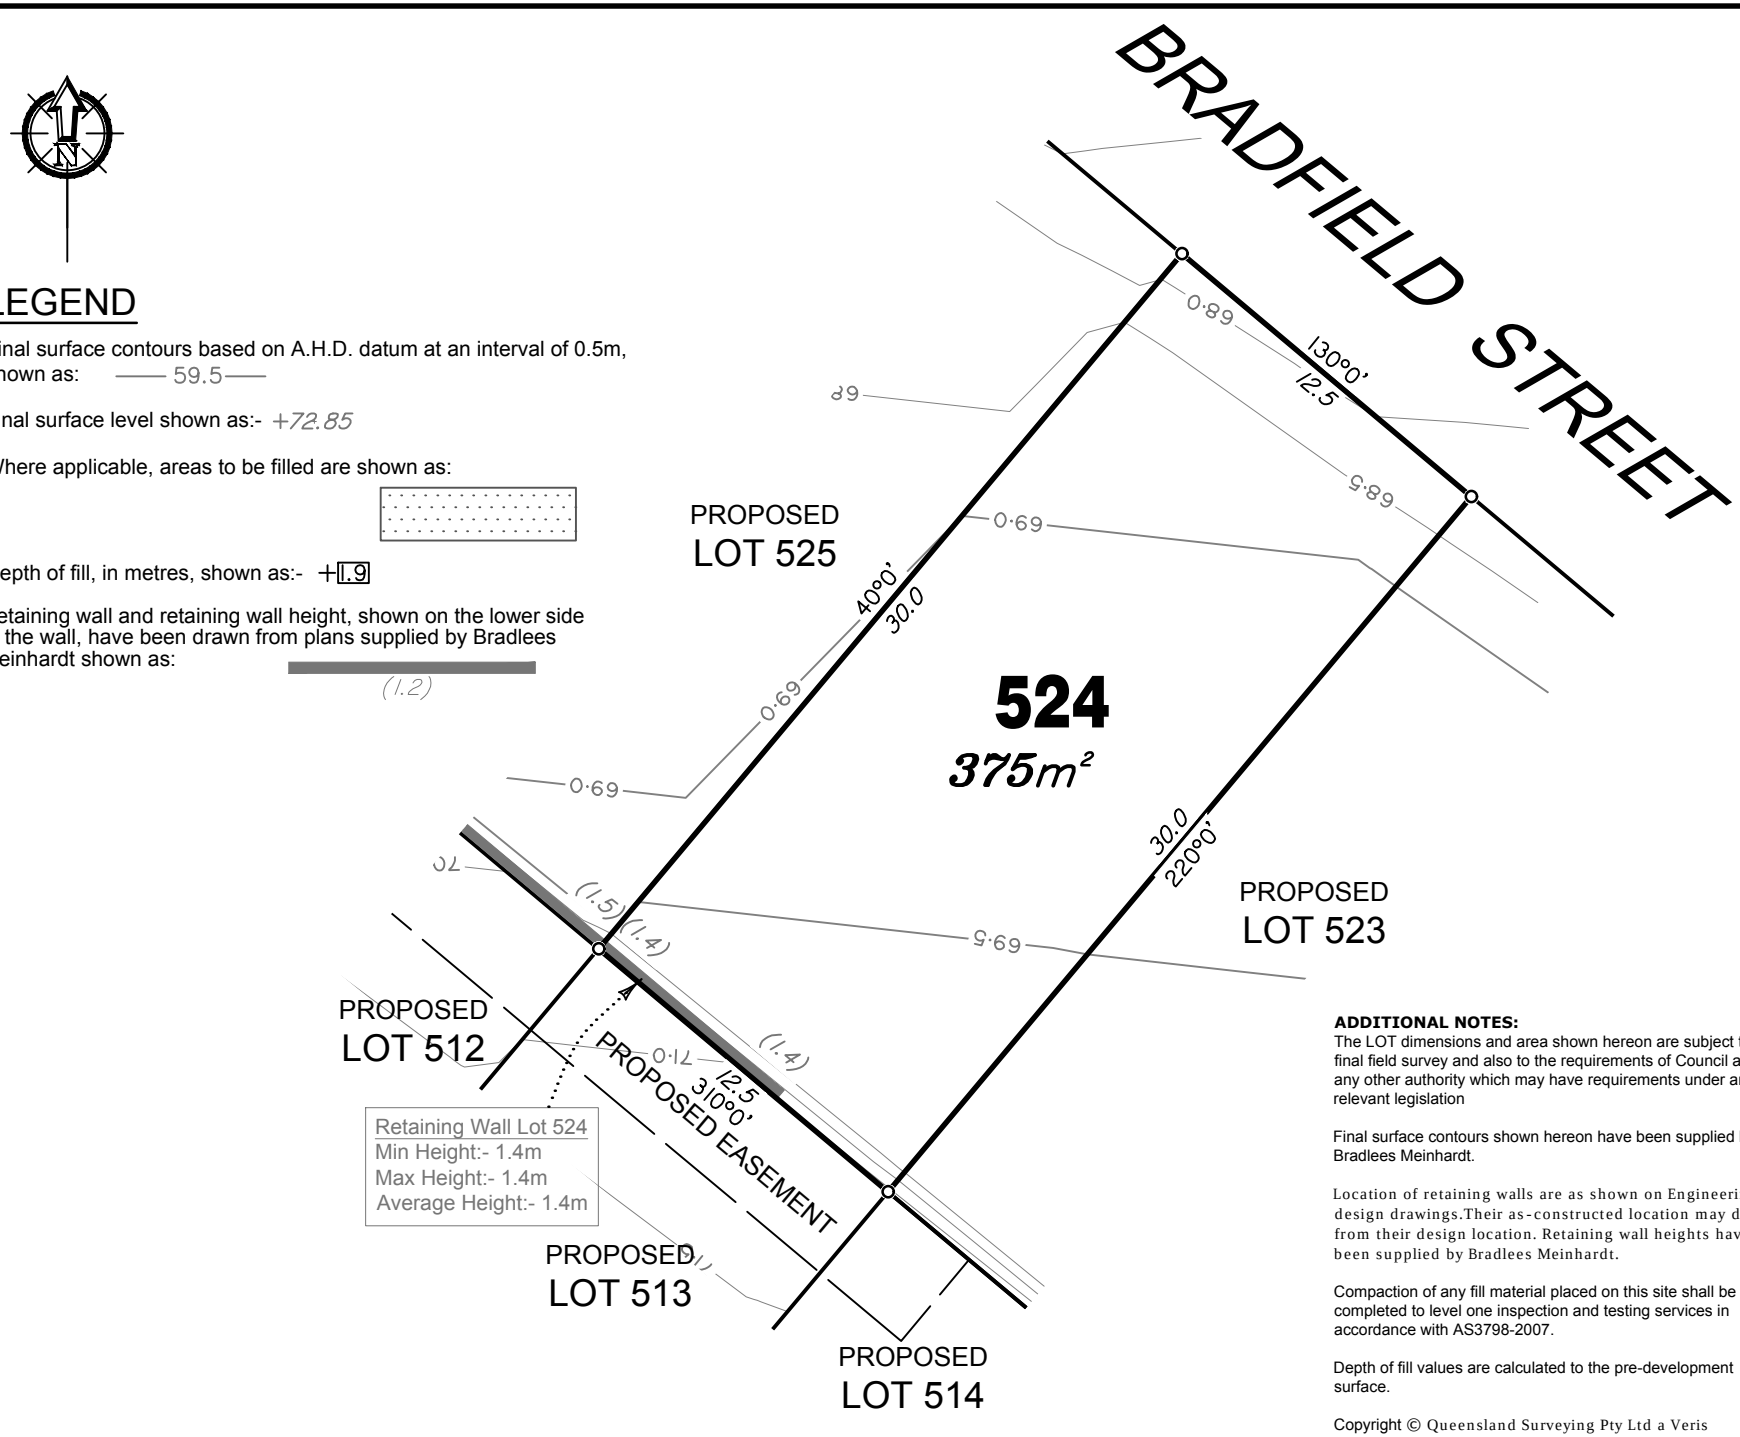


LEGEND

Final surface contours based on A.H.D. datum at an interval of 0.5m, shown as: —— 59.5 ——

Final surface level shown as:- +72.85

Where applicable, areas to be filled are shown as:

Depth of fill, in metres, shown as:- +1.9

Retaining wall and retaining wall height, shown on the lower side of the wall, have been drawn from plans supplied by Bradlees Meinhardt shown as:

(1.2)

ADDITIONAL NOTES:
The LOT dimensions and area shown hereon are subject to final field survey and also to the requirements of Council and any other authority which may have requirements under any relevant legislation

Final surface contours shown hereon have been supplied by Bradlees Meinhardt.

Location of retaining walls are as shown on Engineering design drawings.Their as-constructed location may differ from their design location. Retaining wall heights have been supplied by Bradlees Meinhardt.

Compaction of any fill material placed on this site shall be completed to level one inspection and testing services in accordance with AS3798-2007.

Depth of fill values are calculated to the pre-development surface.

Copyright © Queensland Surveying Pty Ltd a Veris Company 30/01/2018.

FLAGSTONE
PRECINCT 1 STAGE 1O
For
PEET FLAGSTONE CITY PTY LTD

IMPORTANT NOTES:
(These notes are an integral part of this plan)
This plan has been prepared for PEET FLAGSTONE CITY PTY LTD for the purposes of **A Disclosure Plan Under the Land Sales Act 1984 (as amended).**
It is not to be used by any other person or corporation or for any other purposes and is subject to the following limitations:

Please refer to the approved Development Application for conditions relating to the LOT and to approved Operational Works drawings for services location and possible easements.

THESE DESIGNS AND DRAWINGS ARE COPYRIGHT AND ARE NOT TO BE USED OR REPRODUCED WITHOUT THE WRITTEN PERMISSION OF VERIS

Data Sources
Cadastral Boundaries
30109-LC-Master(AU) FS94 2014.dwg
Retaining Walls
C1-S1O-CIL-131(PAD LEVELS & RETAINING WALLS).pdf
Final Surface Contours
20180201 Stage 1ODes Tin.dwg
Pre-development Surface
THG survey 24/11/2016.

Issue		Date	Drawn
A	Original	30.01.2018	RCS

Locality:	FLAGSTONE
Local Authority:	LOGAN CITY COUNCIL
Horizontal Meridian:	MGA Vide IS221510
Vertical Level Datum:	AHD D
Scale:	1:250 @ A4
Designed:	Bradlees Meinhardt
Drawn:	RCS
Checked:	MMR
Plot Date:	09 Feb, 2018

Computer File Ref: 30109 St1O DP(A).dwg

DISCLOSURE PLAN
of Proposed LOT 524
being part of
Lot 908 on SP296740

veris
BRISBANE (07) 3666 4700
WHITSUNDAYS (07) 4945 1722
MACKAY (07) 4951 2911
CAIRNS (07) 4051 6722
veris.com.au
ACN 604 671 374
Queensland Surveying Pty Ltd, a Veris Company

Drawing No 30109-DP 524
Issue A

LEGEND

Final surface contours based on A.H.D. datum at an interval of 0.5m, shown as: —— 59.5 ——


Final surface level shown as:- +72.85

Where applicable, areas to be filled are shown as:

Depth of fill, in metres, shown as:- +1.9

Retaining wall and retaining wall height, shown on the lower side of the wall, have been drawn from plans supplied by Bradlees Meinhardt shown as:

(1.2)

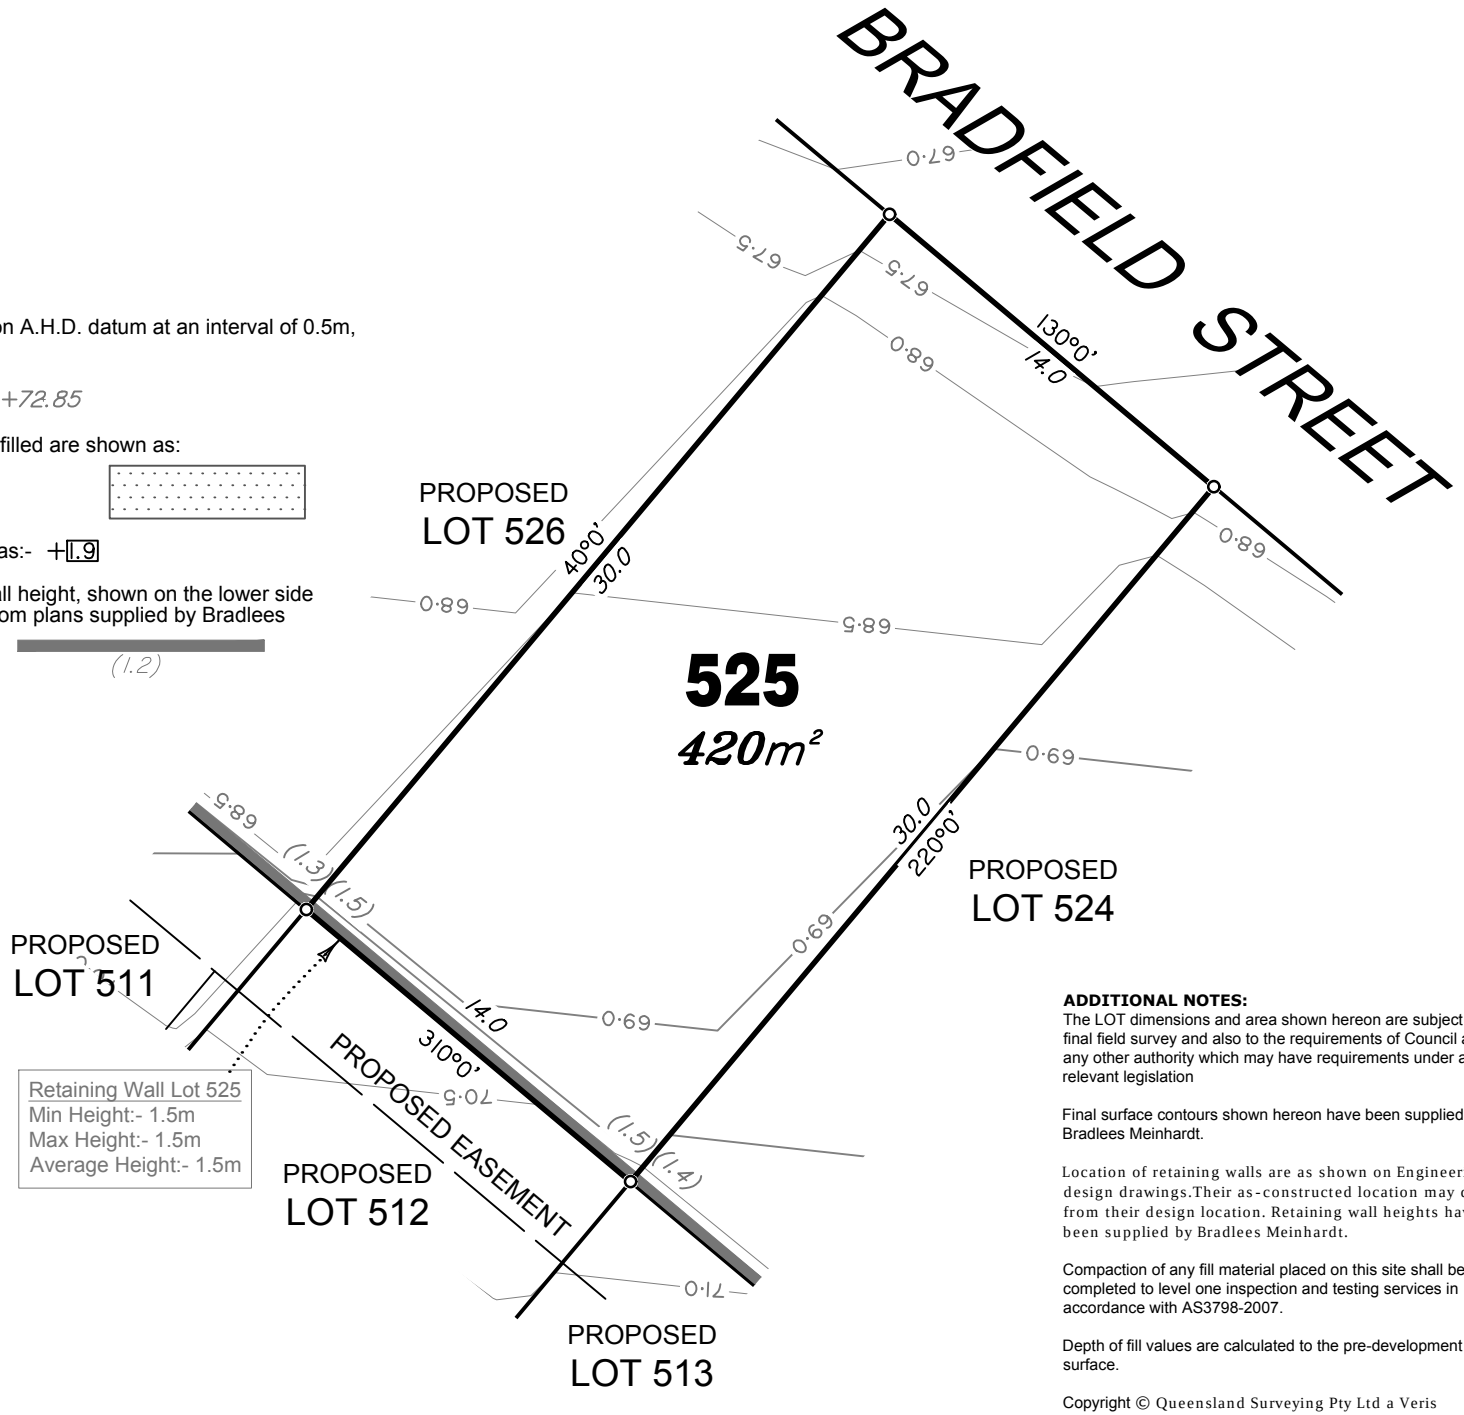

ADDITIONAL NOTES:
The LOT dimensions and area shown hereon are subject to final field survey and also to the requirements of Council and any other authority which may have requirements under any relevant legislation

Final surface contours shown hereon have been supplied by Bradlees Meinhardt.

Location of retaining walls are as shown on Engineering design drawings.Their as-constructed location may differ from their design location. Retaining wall heights have been supplied by Bradlees Meinhardt.

Compaction of any fill material placed on this site shall be completed to level one inspection and testing services in accordance with AS3798-2007.

Depth of fill values are calculated to the pre-development surface.

Copyright © Queensland Surveying Pty Ltd a Veris Company 30/01/2018.

FLAGSTONE
PRECINCT 1 STAGE 1O
For
PEET FLAGSTONE CITY PTY LTD

IMPORTANT NOTES:
(These notes are an integral part of this plan)
This plan has been prepared for PEET FLAGSTONE CITY PTY LTD for the purposes of **A Disclosure Plan Under the Land Sales Act 1984 (as amended).**
It is not to be used by any other person or corporation or for any other purposes and is subject to the following limitations:

Please refer to the approved Development Application for conditions relating to the LOT and to approved Operational Works drawings for services location and possible easements.

THESE DESIGNS AND DRAWINGS ARE COPYRIGHT AND ARE NOT TO BE USED OR REPRODUCED WITHOUT THE WRITTEN PERMISSION OF VERIS

Data Sources
Cadastral Boundaries
30109-LC-Master(AU) FS94 2014.dwg
Retaining Walls
C1-S1O-CIL-131(PAD LEVELS & RETAINING WALLS).pdf
Final Surface Contours
20180201 Stage 1ODes Tin.dwg
Pre-development Surface
THG survey 24/11/2016.

Issue		Date	Drawn
A	Original	30.01.2018	RCS


Locality:	FLAGSTONE
Local Authority:	LOGAN CITY COUNCIL
Horizontal Meridian:	MGA Vide IS221510
Vertical Level Datum:	AHD D
Scale:	1:250 @ A4
Designed:	Bradlees Meinhardt
Drawn:	RCS
Checked:	MMR
Plot Date:	09 Feb, 2018

Computer File Ref: 30109 St1O DP(A).dwg

DISCLOSURE PLAN
of Proposed LOT 525
being part of
Lot 908 on SP296740

BRISBANE (07) 3666 4700
WHITSUNDAYS (07) 4945 1722
MACKAY (07) 4951 2911
CAIRNS (07) 4051 6722
veris.com.au
ACN 604 671 374
Queensland Surveying Pty Ltd, a Veris Company

Drawing No: 30109-DP 525
Issue: A

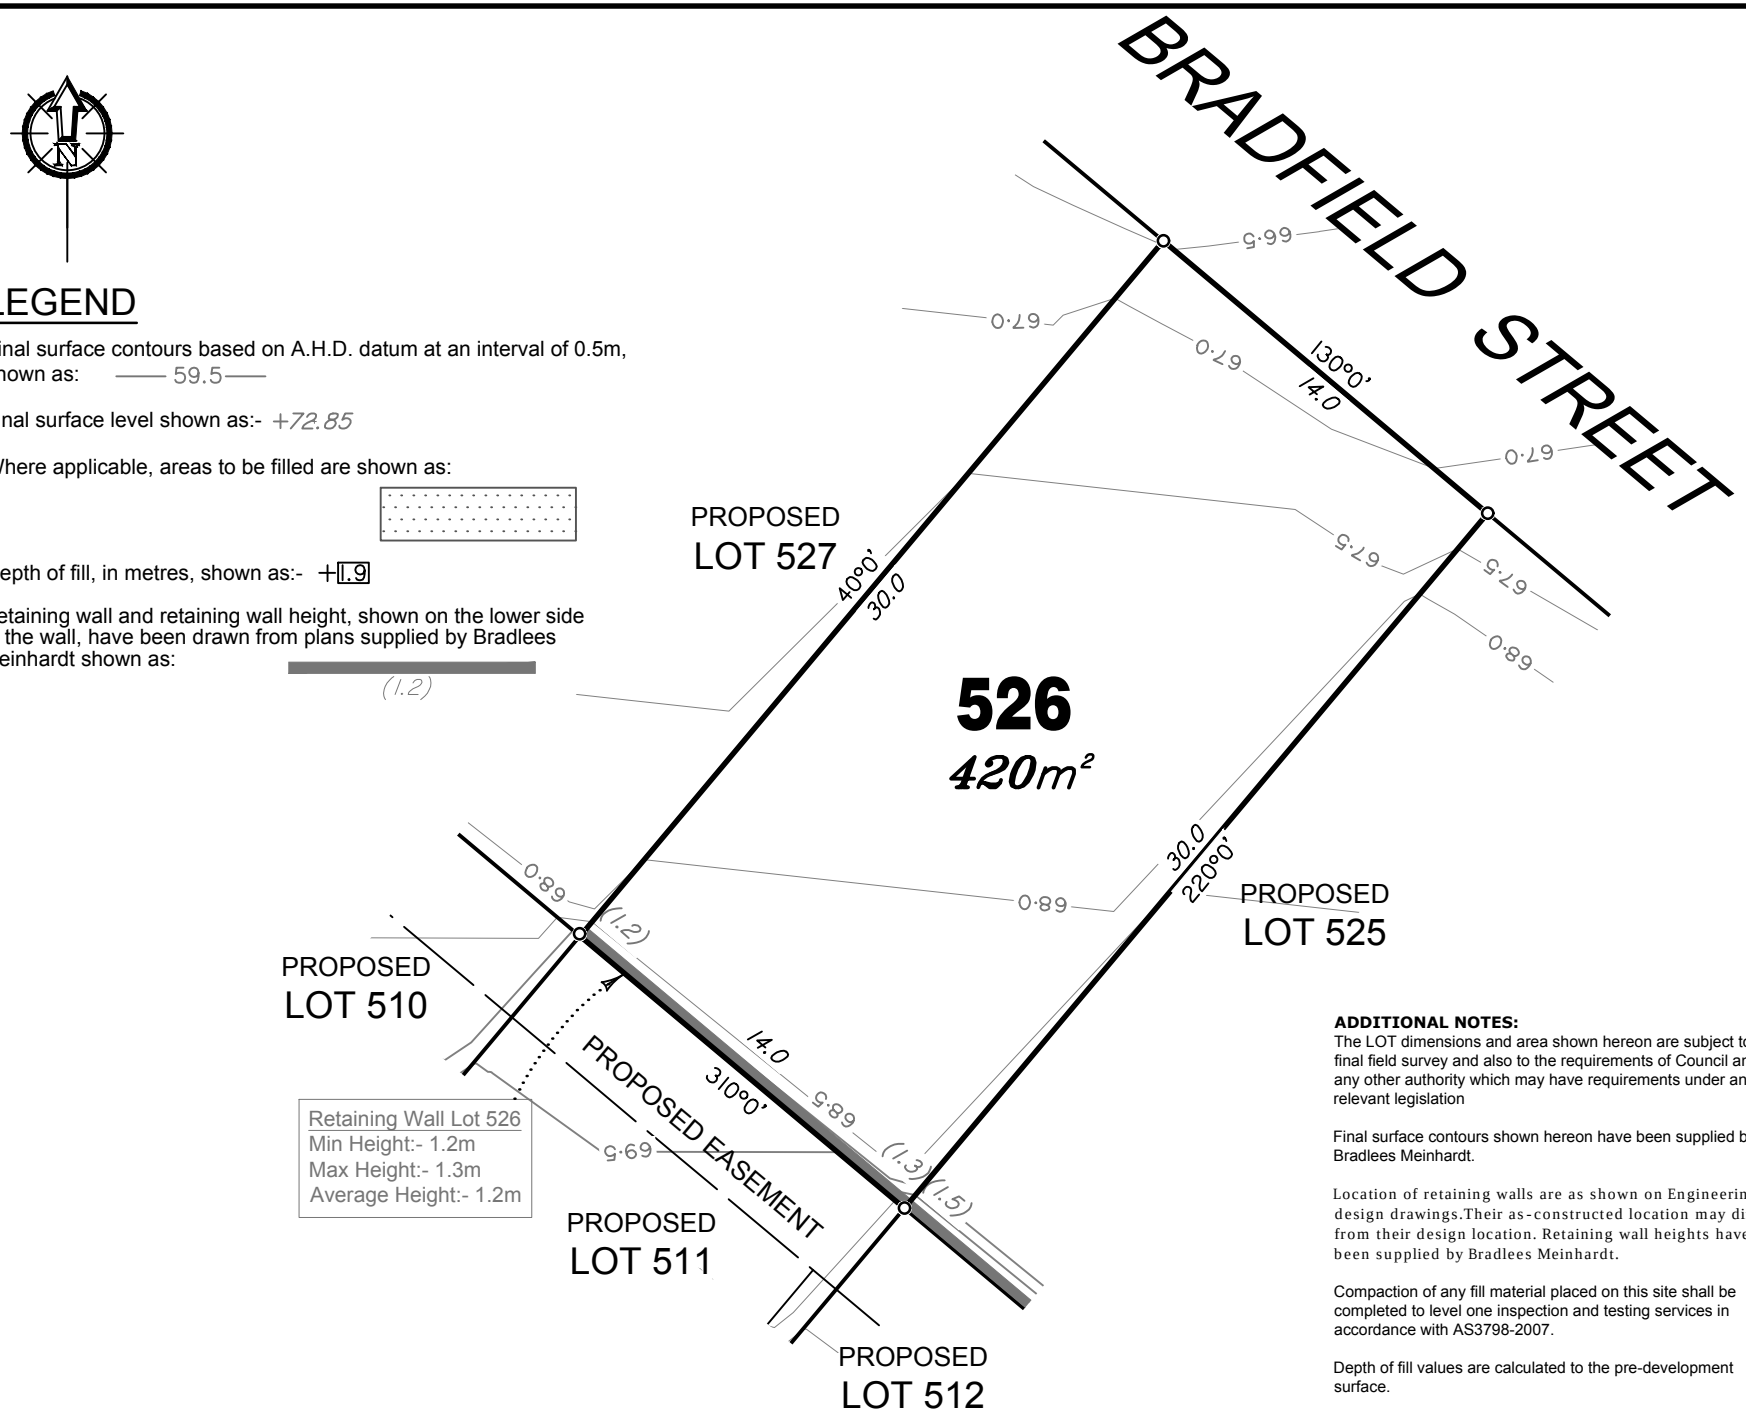

LEGEND

Final surface contours based on A.H.D. datum at an interval of 0.5m, shown as: —— 59.5 ——

Final surface level shown as:- +72.85

Where applicable, areas to be filled are shown as:

Depth of fill, in metres, shown as:- +1.9

Retaining wall and retaining wall height, shown on the lower side of the wall, have been drawn from plans supplied by Bradlees Meinhardt shown as:

(1.2)

ADDITIONAL NOTES:
The LOT dimensions and area shown hereon are subject to final field survey and also to the requirements of Council and any other authority which may have requirements under any relevant legislation

Final surface contours shown hereon have been supplied by Bradlees Meinhardt.

Location of retaining walls are as shown on Engineering design drawings.Their as-constructed location may differ from their design location. Retaining wall heights have been supplied by Bradlees Meinhardt.

Compaction of any fill material placed on this site shall be completed to level one inspection and testing services in accordance with AS3798-2007.

Depth of fill values are calculated to the pre-development surface.

Copyright © Queensland Surveying Pty Ltd a Veris Company 30/01/2018.

FLAGSTONE PRECINCT 1 STAGE 1O

For

PEET FLAGSTONE CITY PTY LTD

IMPORTANT NOTES:
(These notes are an integral part of this plan)
This plan has been prepared for PEET FLAGSTONE CITY PTY LTD for the purposes of **A Disclosure Plan Under the Land Sales Act 1984 (as amended).**
It is not to be used by any other person or corporation or for any other purposes and is subject to the following limitations:

Please refer to the approved Development Application for conditions relating to the LOT and to approved Operational Works drawings for services location and possible easements.

THESE DESIGNS AND DRAWINGS ARE COPYRIGHT AND ARE NOT TO BE USED OR REPRODUCED WITHOUT THE WRITTEN PERMISSION OF VERIS

Data Sources
Cadastral Boundaries
30109-LC-Master(AU) FS94 2014.dwg
Retaining Walls
C1-S1O-CIL-131(PAD LEVELS & RETAINING WALLS).pdf
Final Surface Contours
20180201 Stage 1ODes Tin.dwg
Pre-development Surface
THG survey 24/11/2016.

Issue	Revisions	Date	Drawn
A	Original	30.01.2018	RCS

Locality:	FLAGSTONE
Local Authority:	LOGAN CITY COUNCIL
Horizontal Meridian:	MGA Vide IS221510
Vertical Level Datum:	AHD D
Scale:	1:250 @ A4
Designed:	Bradlees Meinhardt
Drawn:	RCS
Checked:	MMR
Plot Date:	09 Feb, 2018

Computer File Ref: 30109 St1O DP(A).dwg

DISCLOSURE PLAN of Proposed LOT 526 being part of Lot 908 on SP296740

veris
BRISBANE (07) 3666 4700
WHITSUNDAYS (07) 4945 1722
MACKAY (07) 4951 2911
CAIRNS (07) 4051 6722
veris.com.au
ACN 604 671 374
Queensland Surveying Pty Ltd, a Veris Company

Drawing No: 30109-DP 526
Issue: A

LEGEND

Final surface contours based on A.H.D. datum at an interval of 0.5m, shown as: —— 59.5 ——


Final surface level shown as:- +72.85

Where applicable, areas to be filled are shown as:

Depth of fill, in metres, shown as:- +1.9

Retaining wall and retaining wall height, shown on the lower side of the wall, have been drawn from plans supplied by Bradlees Meinhardt shown as:

(1.2)

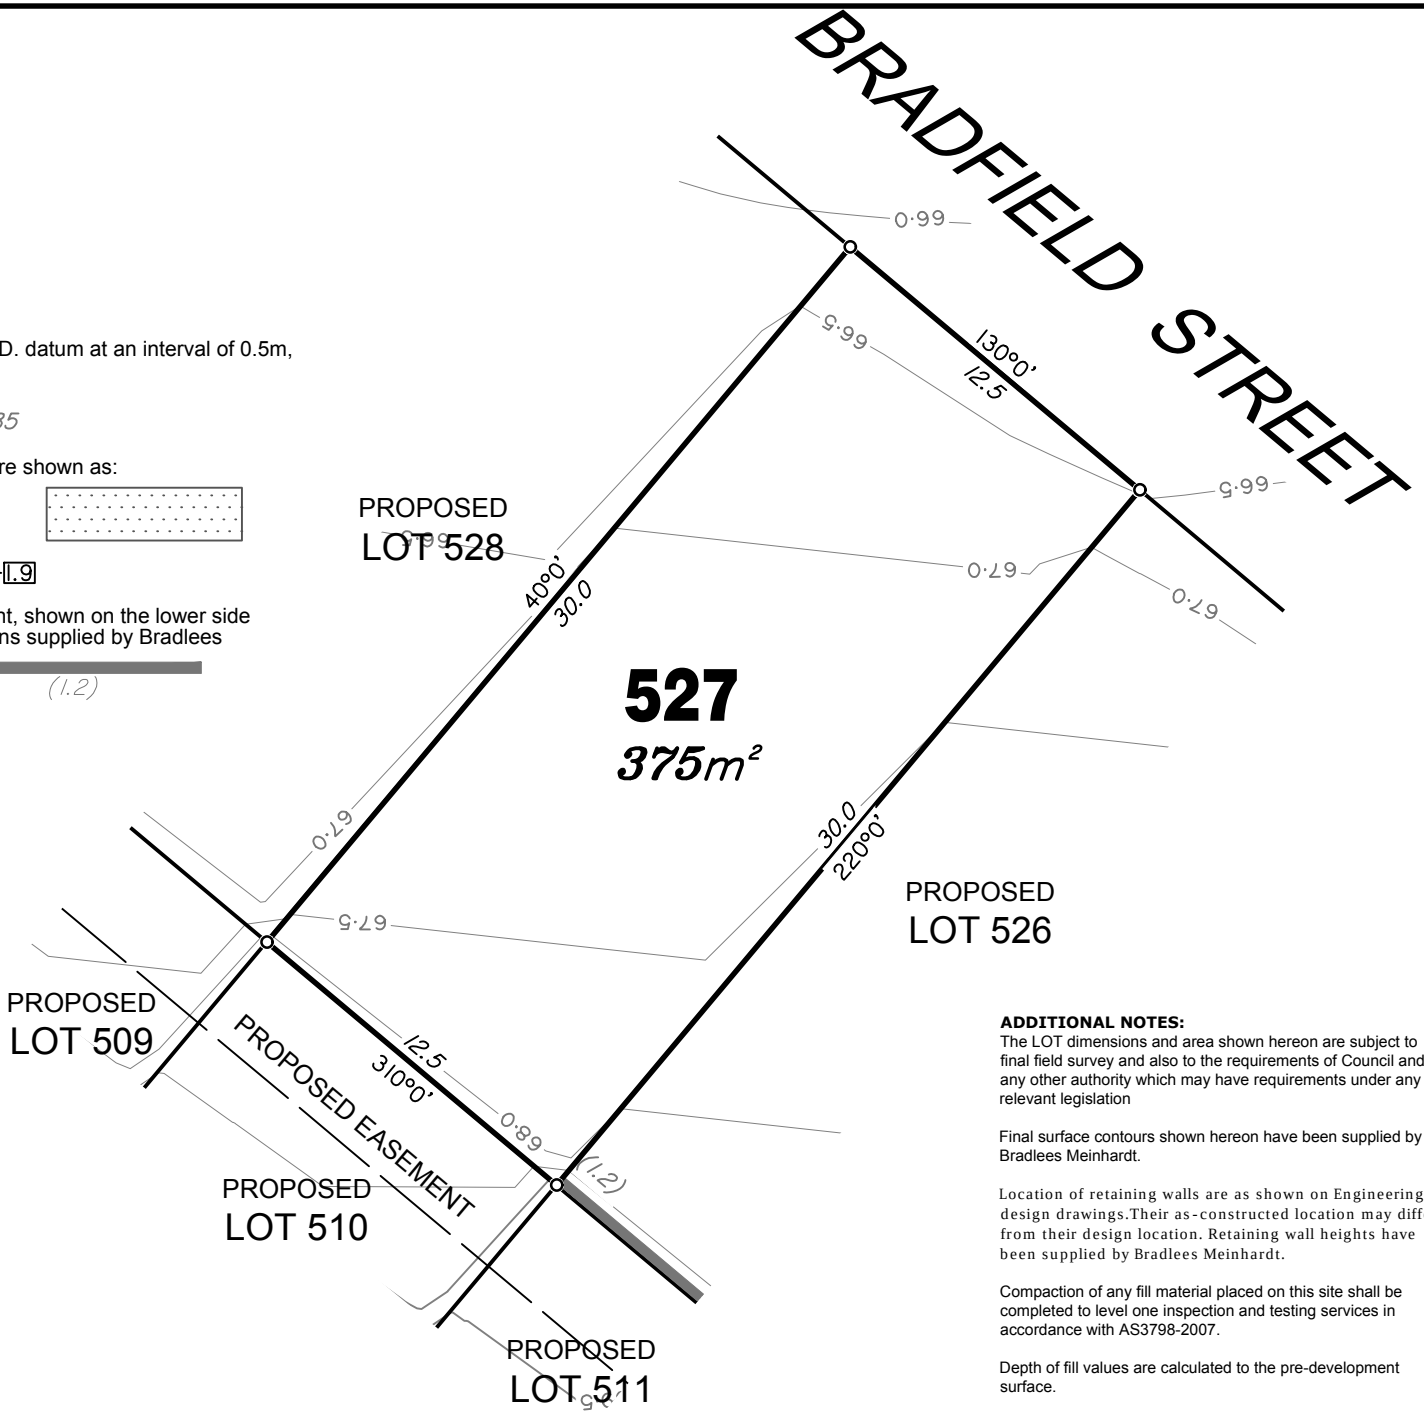

ADDITIONAL NOTES:
The LOT dimensions and area shown hereon are subject to final field survey and also to the requirements of Council and any other authority which may have requirements under any relevant legislation

Final surface contours shown hereon have been supplied by Bradlees Meinhardt.

Location of retaining walls are as shown on Engineering design drawings.Their as-constructed location may differ from their design location. Retaining wall heights have been supplied by Bradlees Meinhardt.

Compaction of any fill material placed on this site shall be completed to level one inspection and testing services in accordance with AS3798-2007.

Depth of fill values are calculated to the pre-development surface.

Copyright © Queensland Surveying Pty Ltd a Veris Company 30/01/2018.

FLAGSTONE
PRECINCT 1 STAGE 1O
For
PEET FLAGSTONE CITY PTY LTD

IMPORTANT NOTES:
(These notes are an integral part of this plan)
This plan has been prepared for PEET FLAGSTONE CITY PTY LTD for the purposes of **A Disclosure Plan Under the Land Sales Act 1984 (as amended).**
It is not to be used by any other person or corporation or for any other purposes and is subject to the following limitations:

Please refer to the approved Development Application for conditions relating to the LOT and to approved Operational Works drawings for services location and possible easements.

THESE DESIGNS AND DRAWINGS ARE COPYRIGHT AND ARE NOT TO BE USED OR REPRODUCED WITHOUT THE WRITTEN PERMISSION OF VERIS

Data Sources
Cadastral Boundaries
30109-LC-Master(AU) FS94 2014.dwg
Retaining Walls
C1-S1O-CIL-131(PAD LEVELS & RETAINING WALLS).pdf
Final Surface Contours
20180201 Stage 1ODes Tin.dwg
Pre-development Surface
THG survey 24/11/2016.

Issue		Date	Drawn
A	Original	30.01.2018	RCS

Locality:	FLAGSTONE
Local Authority:	LOGAN CITY COUNCIL
Horizontal Meridian:	MGA Vide IS221510
Vertical Level Datum:	AHD D
Scale:	1:250 @ A4
Designed:	Bradlees Meinhardt
Drawn:	RCS
Checked:	MMR
Plot Date:	09 Feb, 2018

Computer File Ref: 30109 St1O DP(A).dwg

DISCLOSURE PLAN
of Proposed LOT 527
being part of
Lot 908 on SP296740

veris
BRISBANE (07) 3666 4700
WHITSUNDAYS (07) 4945 1722
MACKAY (07) 4951 2911
CAIRNS (07) 4051 6722
veris.com.au
ACN 604 671 374
Queensland Surveying Pty Ltd, a Veris Company

Drawing No: 30109-DP 527
Issue: A



LEGEND

Final surface contours based on A.H.D. datum at an interval of 0.5m, shown as: —— 59.5 ——

Final surface level shown as:- +72.85

Where applicable, areas to be filled are shown as:

Depth of fill, in metres, shown as:- +1.9

Retaining wall and retaining wall height, shown on the lower side of the wall, have been drawn from plans supplied by Bradlees Meinhardt shown as:

(1.2)

0 12.5m 50 mm 25m 100 mm 37.5m 150 mm SCALE BAR

ADDITIONAL NOTES:
The LOT dimensions and area shown hereon are subject to final field survey and also to the requirements of Council and any other authority which may have requirements under any relevant legislation

Final surface contours shown hereon have been supplied by Bradlees Meinhardt.

Location of retaining walls are as shown on Engineering design drawings.Their as-constructed location may differ from their design location. Retaining wall heights have been supplied by Bradlees Meinhardt.

Compaction of any fill material placed on this site shall be completed to level one inspection and testing services in accordance with AS3798-2007.

Depth of fill values are calculated to the pre-development surface.

Copyright © Queensland Surveying Pty Ltd a Veris Company 30/01/2018.

FLAGSTONE PRECINCT 1 STAGE 1O

For

PEET FLAGSTONE CITY PTY LTD

IMPORTANT NOTES:
(These notes are an integral part of this plan)
This plan has been prepared for PEET FLAGSTONE CITY PTY LTD for the purposes of **A Disclosure Plan Under the Land Sales Act 1984 (as amended).**
It is not to be used by any other person or corporation or for any other purposes and is subject to the following limitations:

Please refer to the approved Development Application for conditions relating to the LOT and to approved Operational Works drawings for services location and possible easements.

THESE DESIGNS AND DRAWINGS ARE COPYRIGHT AND ARE NOT TO BE USED OR REPRODUCED WITHOUT THE WRITTEN PERMISSION OF VERIS

Data Sources
Cadastral Boundaries
30109-LC-Master(AU) FS94 2014.dwg
Retaining Walls
C1-S1O-CIL-131(PAD LEVELS & RETAINING WALLS).pdf
Final Surface Contours
20180201 Stage 1ODes Tin.dwg
Pre-development Surface
THG survey 24/11/2016.

Issue	Revisions	Date	Drawn
A	Original	30.01.2018	RCS


Locality:	FLAGSTONE
Local Authority:	LOGAN CITY COUNCIL
Horizontal Meridian:	MGA Vide IS221510
Vertical Level Datum:	AHD D
Scale:	1:250 @ A4
Designed:	Bradlees Meinhardt
Drawn:	RCS
Checked:	MMR
Plot Date:	09 Feb, 2018

Computer File Ref: 30109 St1O DP(A).dwg

DISCLOSURE PLAN of Proposed LOT 528 being part of Lot 908 on SP296740

veris
BRISBANE (07) 3666 4700
WHITSUNDAYS (07) 4945 1722
MACKAY (07) 4951 2911
CAIRNS (07) 4051 6722
veris.com.au
ACN 604 671 374
Queensland Surveying Pty Ltd, a Veris Company

Drawing No 30109-DP 528
Issue A

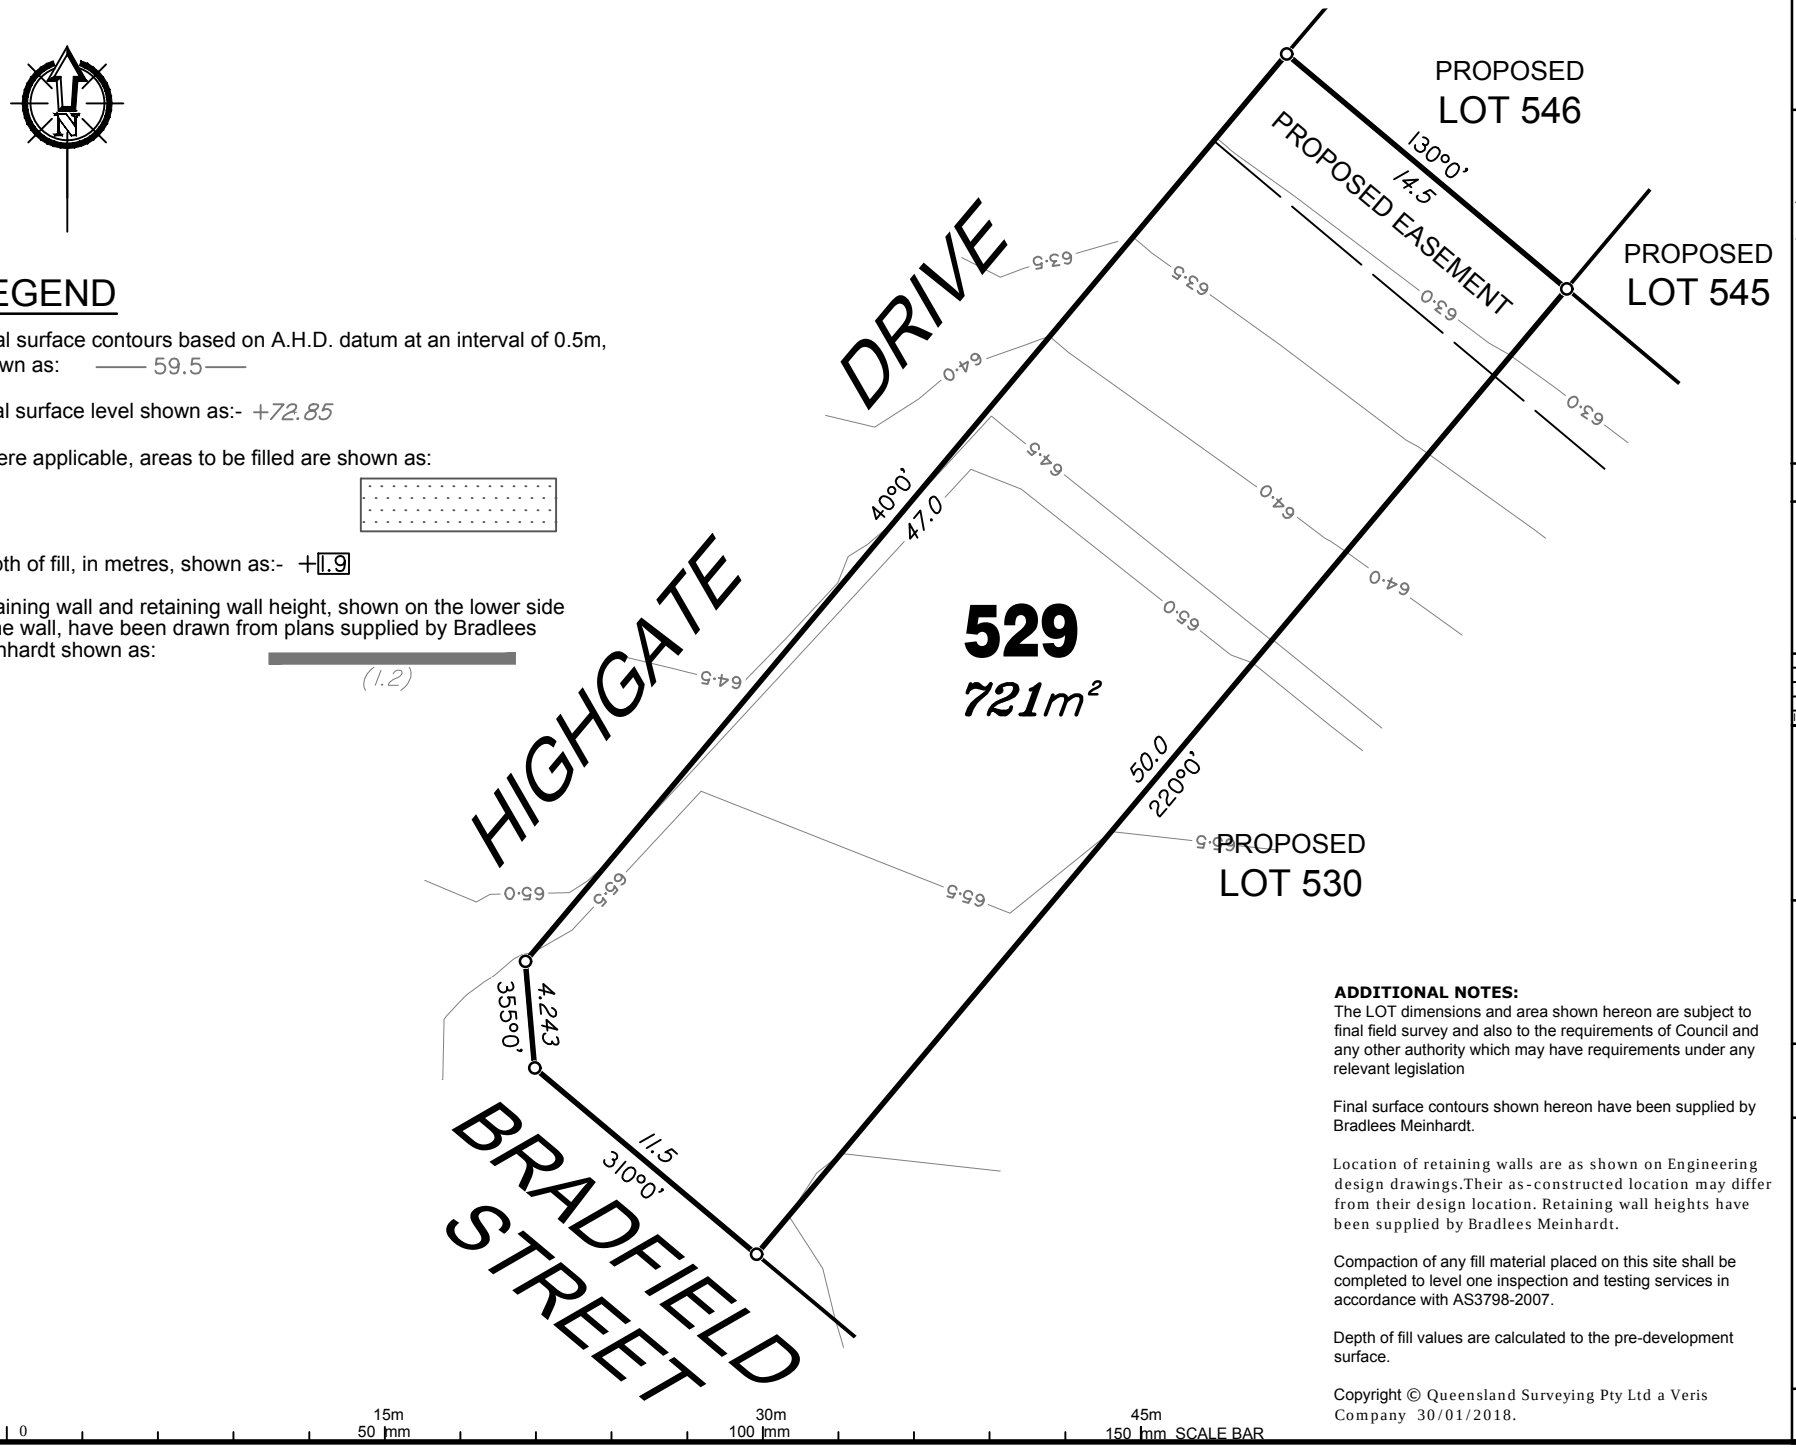

LEGEND

Final surface contours based on A.H.D. datum at an interval of 0.5m, shown as: —— 59.5 ——

Final surface level shown as:- +72.85

Where applicable, areas to be filled are shown as:

Depth of fill, in metres, shown as:- +1.9

Retaining wall and retaining wall height, shown on the lower side of the wall, have been drawn from plans supplied by Bradlees Meinhardt shown as:

(1.2)

ADDITIONAL NOTES:
The LOT dimensions and area shown hereon are subject to final field survey and also to the requirements of Council and any other authority which may have requirements under any relevant legislation

Final surface contours shown hereon have been supplied by Bradlees Meinhardt.

Location of retaining walls are as shown on Engineering design drawings.Their as-constructed location may differ from their design location. Retaining wall heights have been supplied by Bradlees Meinhardt.

Compaction of any fill material placed on this site shall be completed to level one inspection and testing services in accordance with AS3798-2007.

Depth of fill values are calculated to the pre-development surface.

Copyright © Queensland Surveying Pty Ltd a Veris Company 30/01/2018.

FLAGSTONE PRECINCT 1 STAGE 1O

For

PEET FLAGSTONE CITY PTY LTD

IMPORTANT NOTES:
(These notes are an integral part of this plan)
This plan has been prepared for PEET FLAGSTONE CITY PTY LTD for the purposes of **A Disclosure Plan Under the Land Sales Act 1984 (as amended).**
It is not to be used by any other person or corporation or for any other purposes and is subject to the following limitations:

Please refer to the approved Development Application for conditions relating to the LOT and to approved Operational Works drawings for services location and possible easements.

THESE DESIGNS AND DRAWINGS ARE COPYRIGHT AND ARE NOT TO BE USED OR REPRODUCED WITHOUT THE WRITTEN PERMISSION OF VERIS

Data Sources
Cadastral Boundaries
30109-LC-Master(AU) FS94 2014.dwg
Retaining Walls
C1-S1O-CIL-131(PAD LEVELS & RETAINING WALLS).pdf
Final Surface Contours
20180201 Stage 1O Des Tin.dwg
Pre-development Surface
THG survey 24/11/2016.

Issue	Revisions	Date	Drawn
A	Original	30.01.2018	RCS

Locality:	FLAGSTONE
Local Authority:	LOGAN CITY COUNCIL
Horizontal Meridian:	MGA Vide IS221510
Vertical Level Datum:	AHD D
Scale:	1:300 @ A4
Designed:	Bradlees Meinhardt
Drawn:	RCS
Checked:	MMR
Plot Date:	09 Feb, 2018

Computer File Ref: 30109 St1O DP(A).dwg

DISCLOSURE PLAN of Proposed LOT 529 being part of Lot 908 on SP296740


veris

BRISBANE (07) 3666 4700
WHITSUNDAYS (07) 4945 1722
MACKAY (07) 4951 2911
CAIRNS (07) 4051 6722

veris.com.au

ACN 604 671 374
Queensland Surveying Pty Ltd, a Veris Company

Drawing No: 30109-DP 529
Issue: A

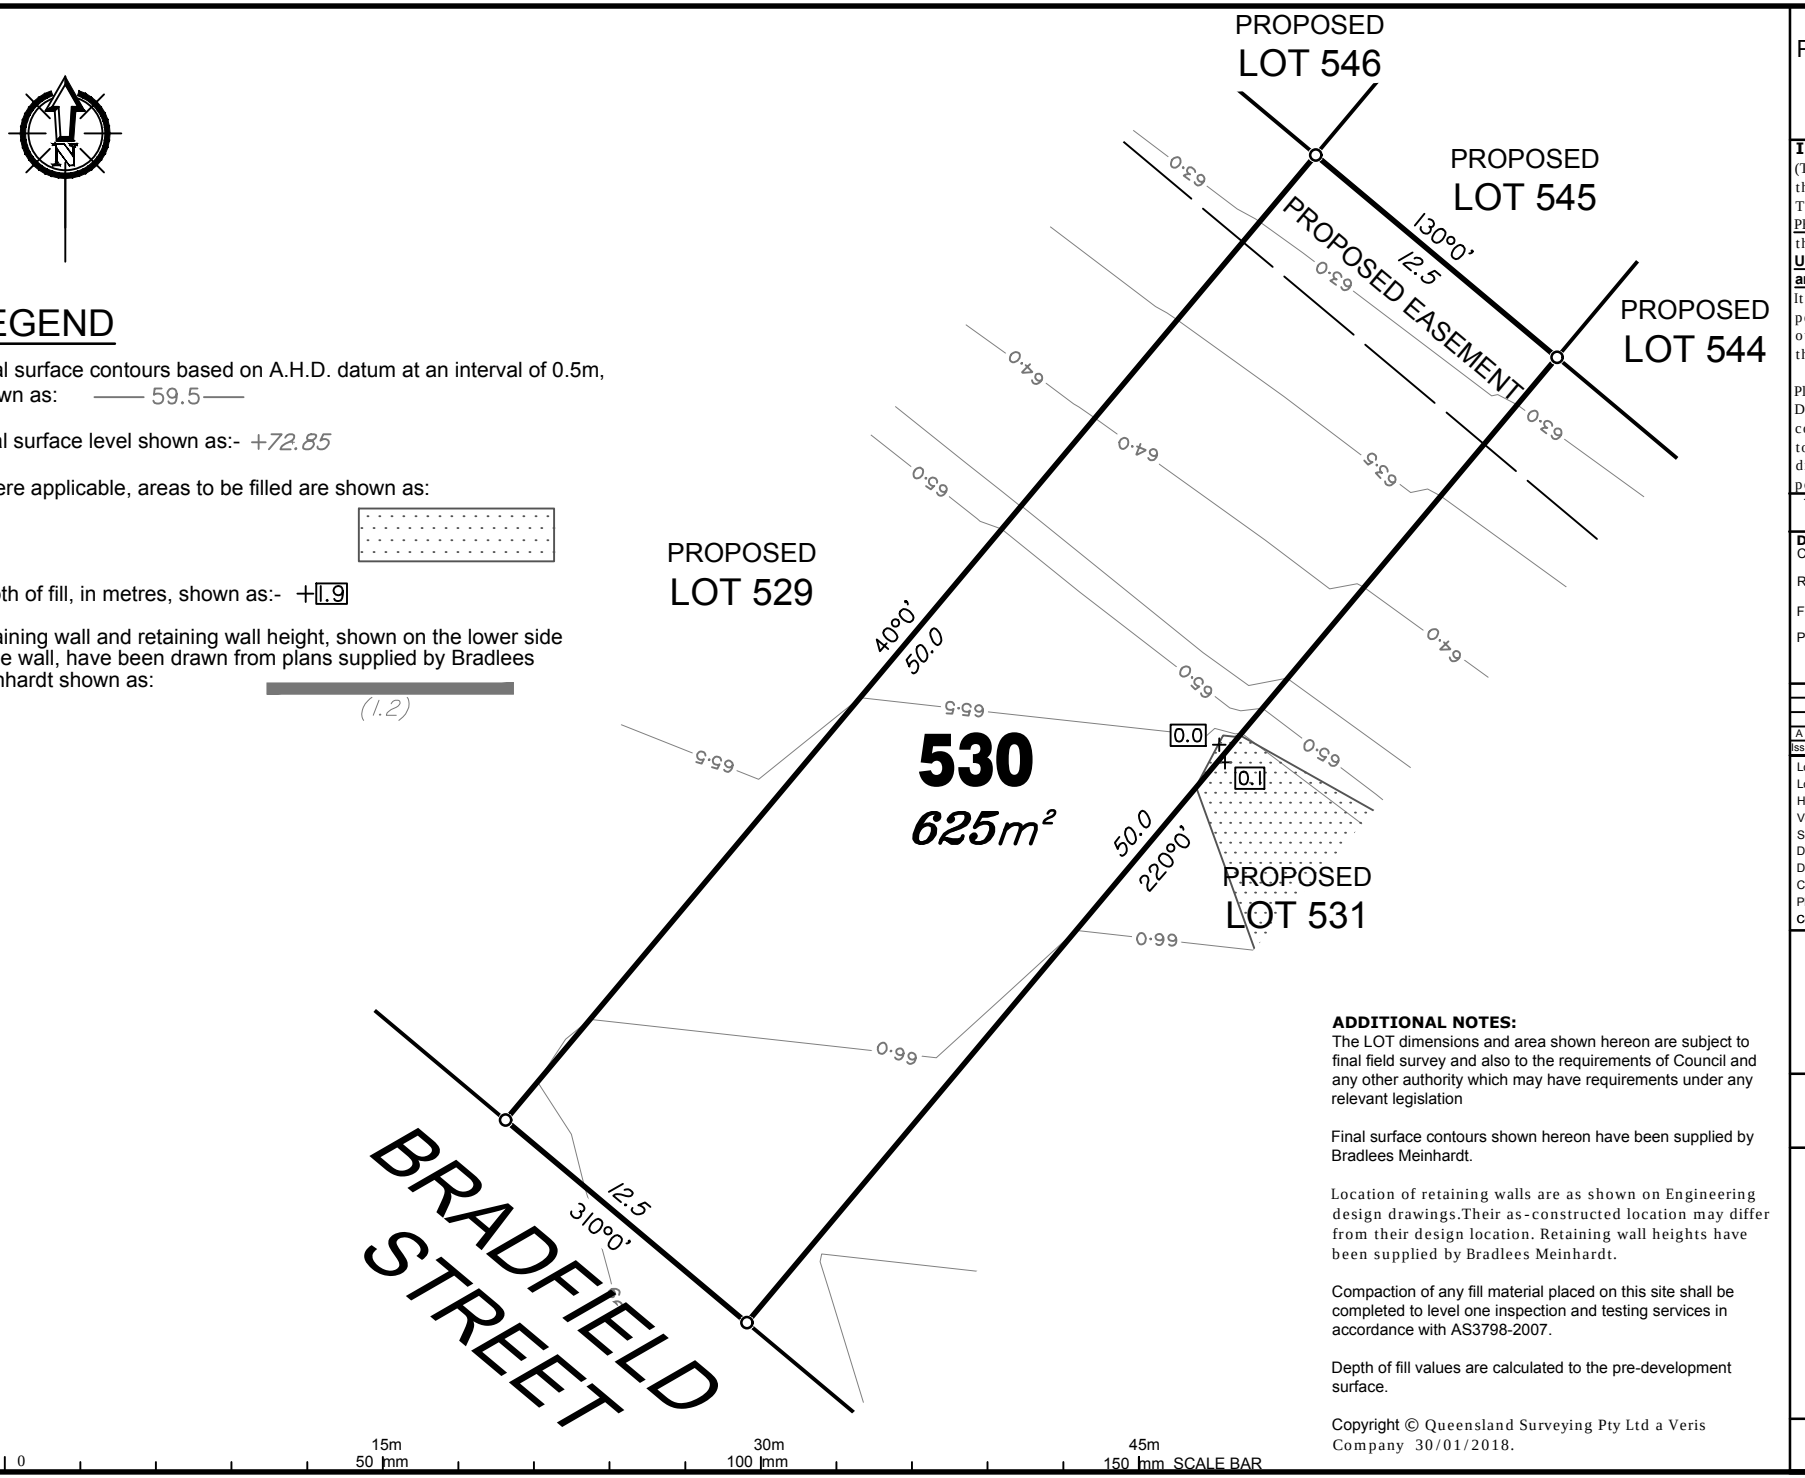

LEGEND

Final surface contours based on A.H.D. datum at an interval of 0.5m, shown as: —— 59.5 ——

Final surface level shown as:- +72.85

Where applicable, areas to be filled are shown as:

Depth of fill, in metres, shown as:- +1.9

Retaining wall and retaining wall height, shown on the lower side of the wall, have been drawn from plans supplied by Bradlees Meinhardt shown as:

(1.2)

ADDITIONAL NOTES:
The LOT dimensions and area shown hereon are subject to final field survey and also to the requirements of Council and any other authority which may have requirements under any relevant legislation

Final surface contours shown hereon have been supplied by Bradlees Meinhardt.

Location of retaining walls are as shown on Engineering design drawings.Their as-constructed location may differ from their design location. Retaining wall heights have been supplied by Bradlees Meinhardt.

Compaction of any fill material placed on this site shall be completed to level one inspection and testing services in accordance with AS3798-2007.

Depth of fill values are calculated to the pre-development surface.

Copyright © Queensland Surveying Pty Ltd a Veris Company 30/01/2018.

FLAGSTONE
PRECINCT 1 STAGE 1O
For
PEET FLAGSTONE CITY PTY LTD

IMPORTANT NOTES:
(These notes are an integral part of this plan)
This plan has been prepared for PEET FLAGSTONE CITY PTY LTD for the purposes of **A Disclosure Plan Under the Land Sales Act 1984 (as amended).**
It is not to be used by any other person or corporation or for any other purposes and is subject to the following limitations:

Please refer to the approved Development Application for conditions relating to the LOT and to approved Operational Works drawings for services location and possible easements.

THESE DESIGNS AND DRAWINGS ARE COPYRIGHT AND ARE NOT TO BE USED OR REPRODUCED WITHOUT THE WRITTEN PERMISSION OF VERIS

Data Sources
Cadastral Boundaries
30109-LC-Master(AU) FS94 2014.dwg
Retaining Walls
C1-S1O-CIL-131(PAD LEVELS & RETAINING WALLS).pdf
Final Surface Contours
20180201 Stage 1O Des Tin.dwg
Pre-development Surface
THG survey 24/11/2016.

Issue	Revisions	Date	Drawn
A	Original	30.01.2018	RCS


Locality:	FLAGSTONE
Local Authority:	LOGAN CITY COUNCIL
Horizontal Meridian:	MGA Vide IS221510
Vertical Level Datum:	AHD D
Scale:	1:300 @ A4
Designed:	Bradlees Meinhardt
Drawn:	RCS
Checked:	MMR
Plot Date:	09 Feb, 2018

Computer File Ref: 30109 St1O DP(A).dwg

DISCLOSURE PLAN
of Proposed LOT 530
being part of
Lot 908 on SP296740

veris
BRISBANE (07) 3666 4700
WHITSUNDAYS (07) 4945 1722
MACKAY (07) 4951 2911
CAIRNS (07) 4051 6722
veris.com.au
ACN 604 671 374
Queensland Surveying Pty Ltd, a Veris Company

Drawing No	Issue
30109-DP 530	A

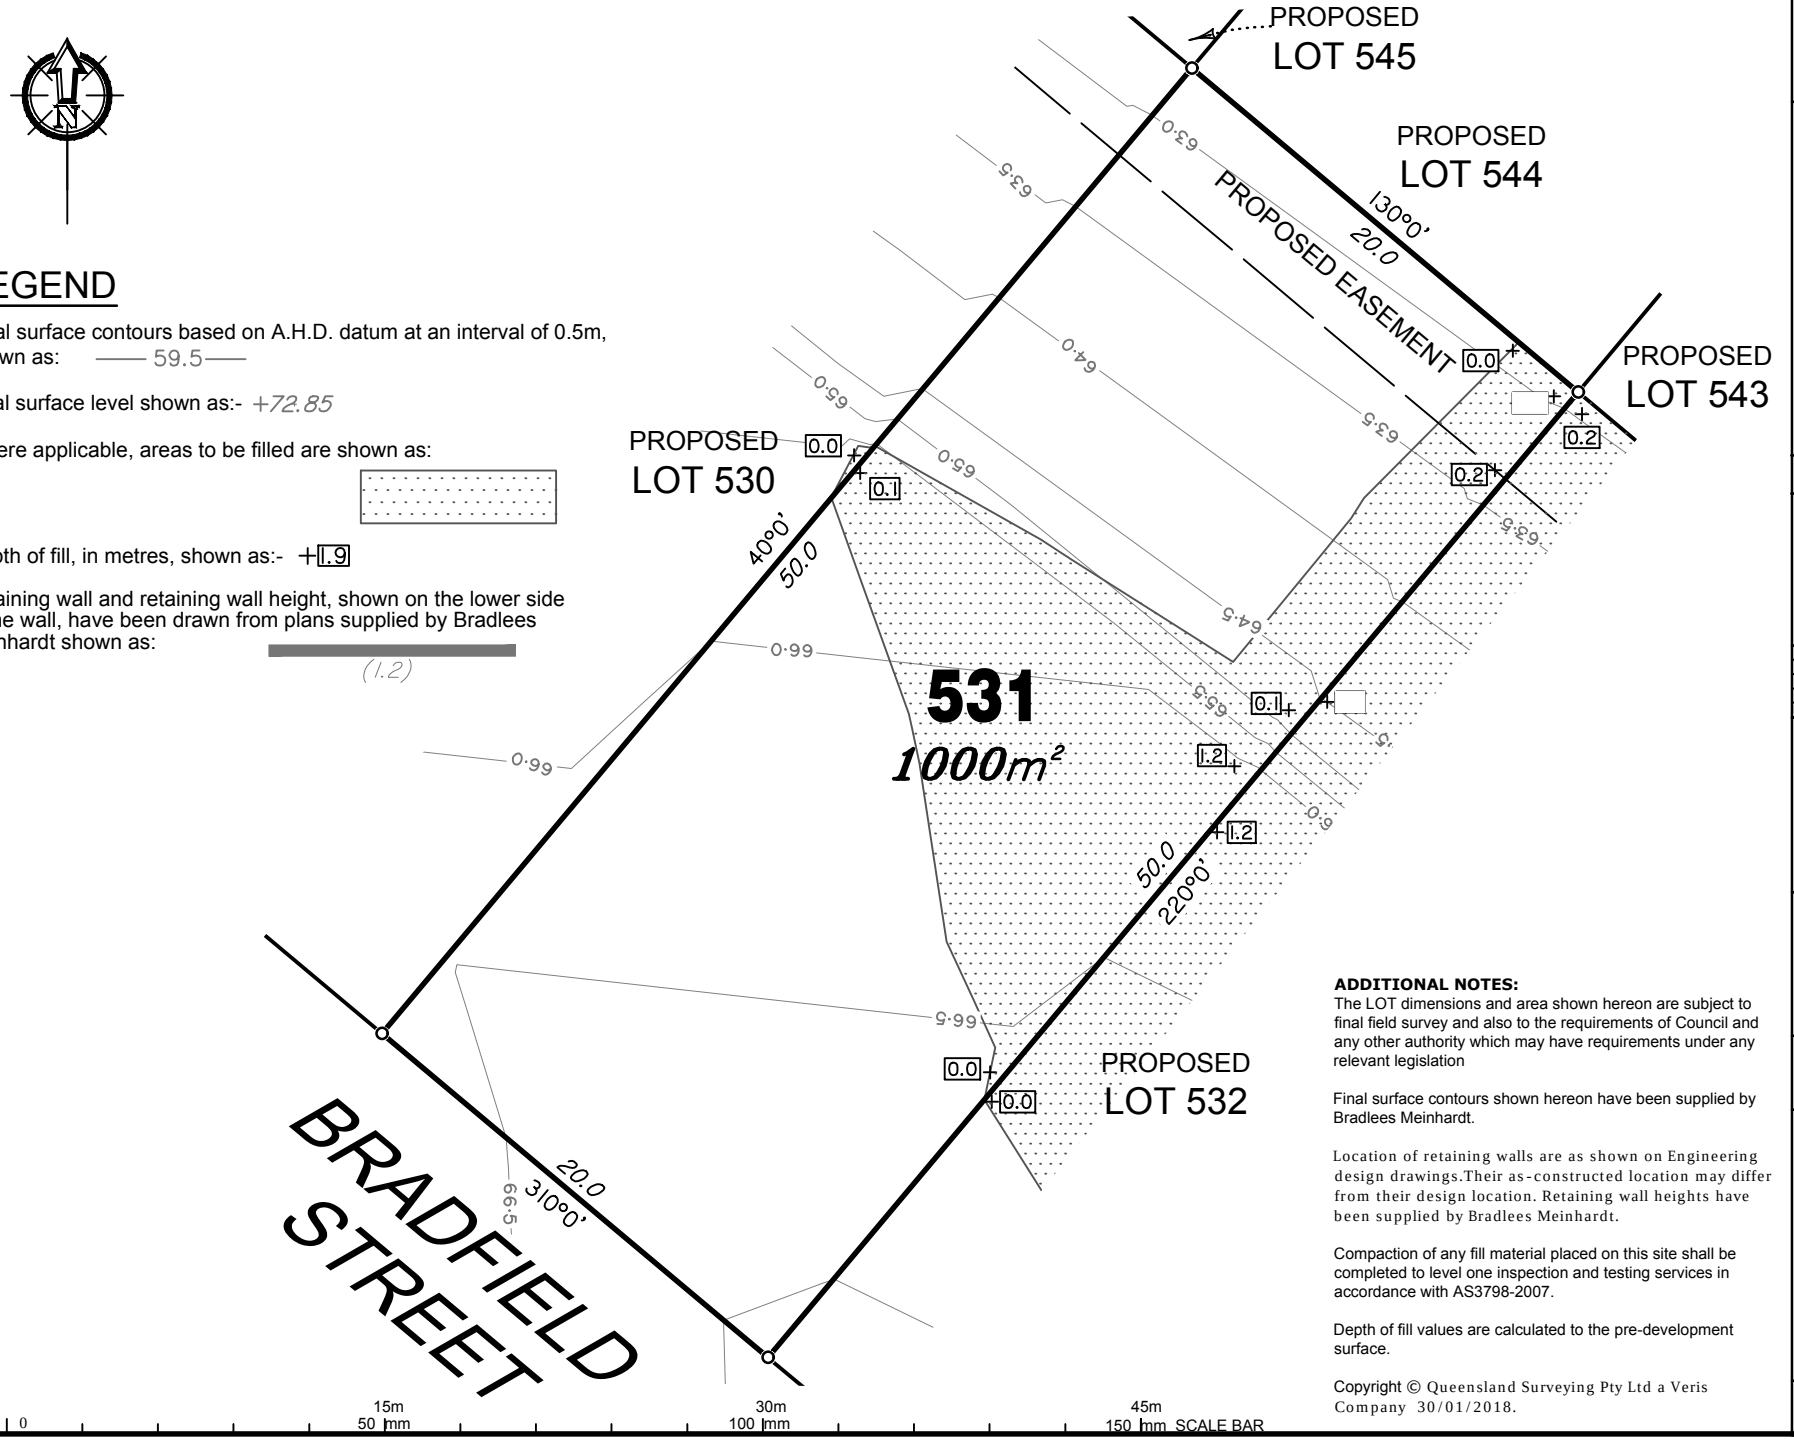

LEGEND

Final surface contours based on A.H.D. datum at an interval of 0.5m, shown as: —— 59.5 ——

Final surface level shown as:- +72.85

Where applicable, areas to be filled are shown as:

Depth of fill, in metres, shown as:- +1.9

Retaining wall and retaining wall height, shown on the lower side of the wall, have been drawn from plans supplied by Bradlees Meinhardt shown as: (1.2)

ADDITIONAL NOTES:
The LOT dimensions and area shown hereon are subject to final field survey and also to the requirements of Council and any other authority which may have requirements under any relevant legislation

Final surface contours shown hereon have been supplied by Bradlees Meinhardt.

Location of retaining walls are as shown on Engineering design drawings.Their as-constructed location may differ from their design location. Retaining wall heights have been supplied by Bradlees Meinhardt.

Compaction of any fill material placed on this site shall be completed to level one inspection and testing services in accordance with AS3798-2007.

Depth of fill values are calculated to the pre-development surface.

Copyright © Queensland Surveying Pty Ltd a Veris Company 30/01/2018.

FLAGSTONE
PRECINCT 1 STAGE 1O
For
PEET FLAGSTONE CITY PTY LTD

IMPORTANT NOTES:
(These notes are an integral part of this plan)
This plan has been prepared for PEET FLAGSTONE CITY PTY LTD for the purposes of **A Disclosure Plan Under the Land Sales Act 1984 (as amended).**
It is not to be used by any other person or corporation or for any other purposes and is subject to the following limitations:

Please refer to the approved Development Application for conditions relating to the LOT and to approved Operational Works drawings for services location and possible easements.

THESE DESIGNS AND DRAWINGS ARE COPYRIGHT AND ARE NOT TO BE USED OR REPRODUCED WITHOUT THE WRITTEN PERMISSION OF VERIS

Data Sources
Cadastral Boundaries
30109-LC-Master(AU) FS94 2014.dwg
Retaining Walls
C1-S1O-CIL-131(PAD LEVELS & RETAINING WALLS).pdf
Final Surface Contours
20180201 Stage 1O Des Tin.dwg
Pre-development Surface
THG survey 24/11/2016.

Issue	Revisions	Date	Drawn
A	Original	30.01.2018	RCS


Locality:	FLAGSTONE
Local Authority:	LOGAN CITY COUNCIL
Horizontal Meridian:	MGA Vide IS221510
Vertical Level Datum:	AHD D
Scale:	1:300 @ A4
Designed:	Bradlees Meinhardt
Drawn:	RCS
Checked:	MMR
Plot Date:	09 Feb, 2018

Computer File Ref: 30109 St1O DP(A).dwg

DISCLOSURE PLAN
of Proposed LOT 531
being part of
Lot 908 on SP296740

veris
BRISBANE (07) 3666 4700
WHITSUNDAYS (07) 4945 1722
MACKAY (07) 4951 2911
CAIRNS (07) 4051 6722
veris.com.au
ACN 604 671 374
Queensland Surveying Pty Ltd, a Veris Company

Drawing No: 30109-DP 531
Issue: A

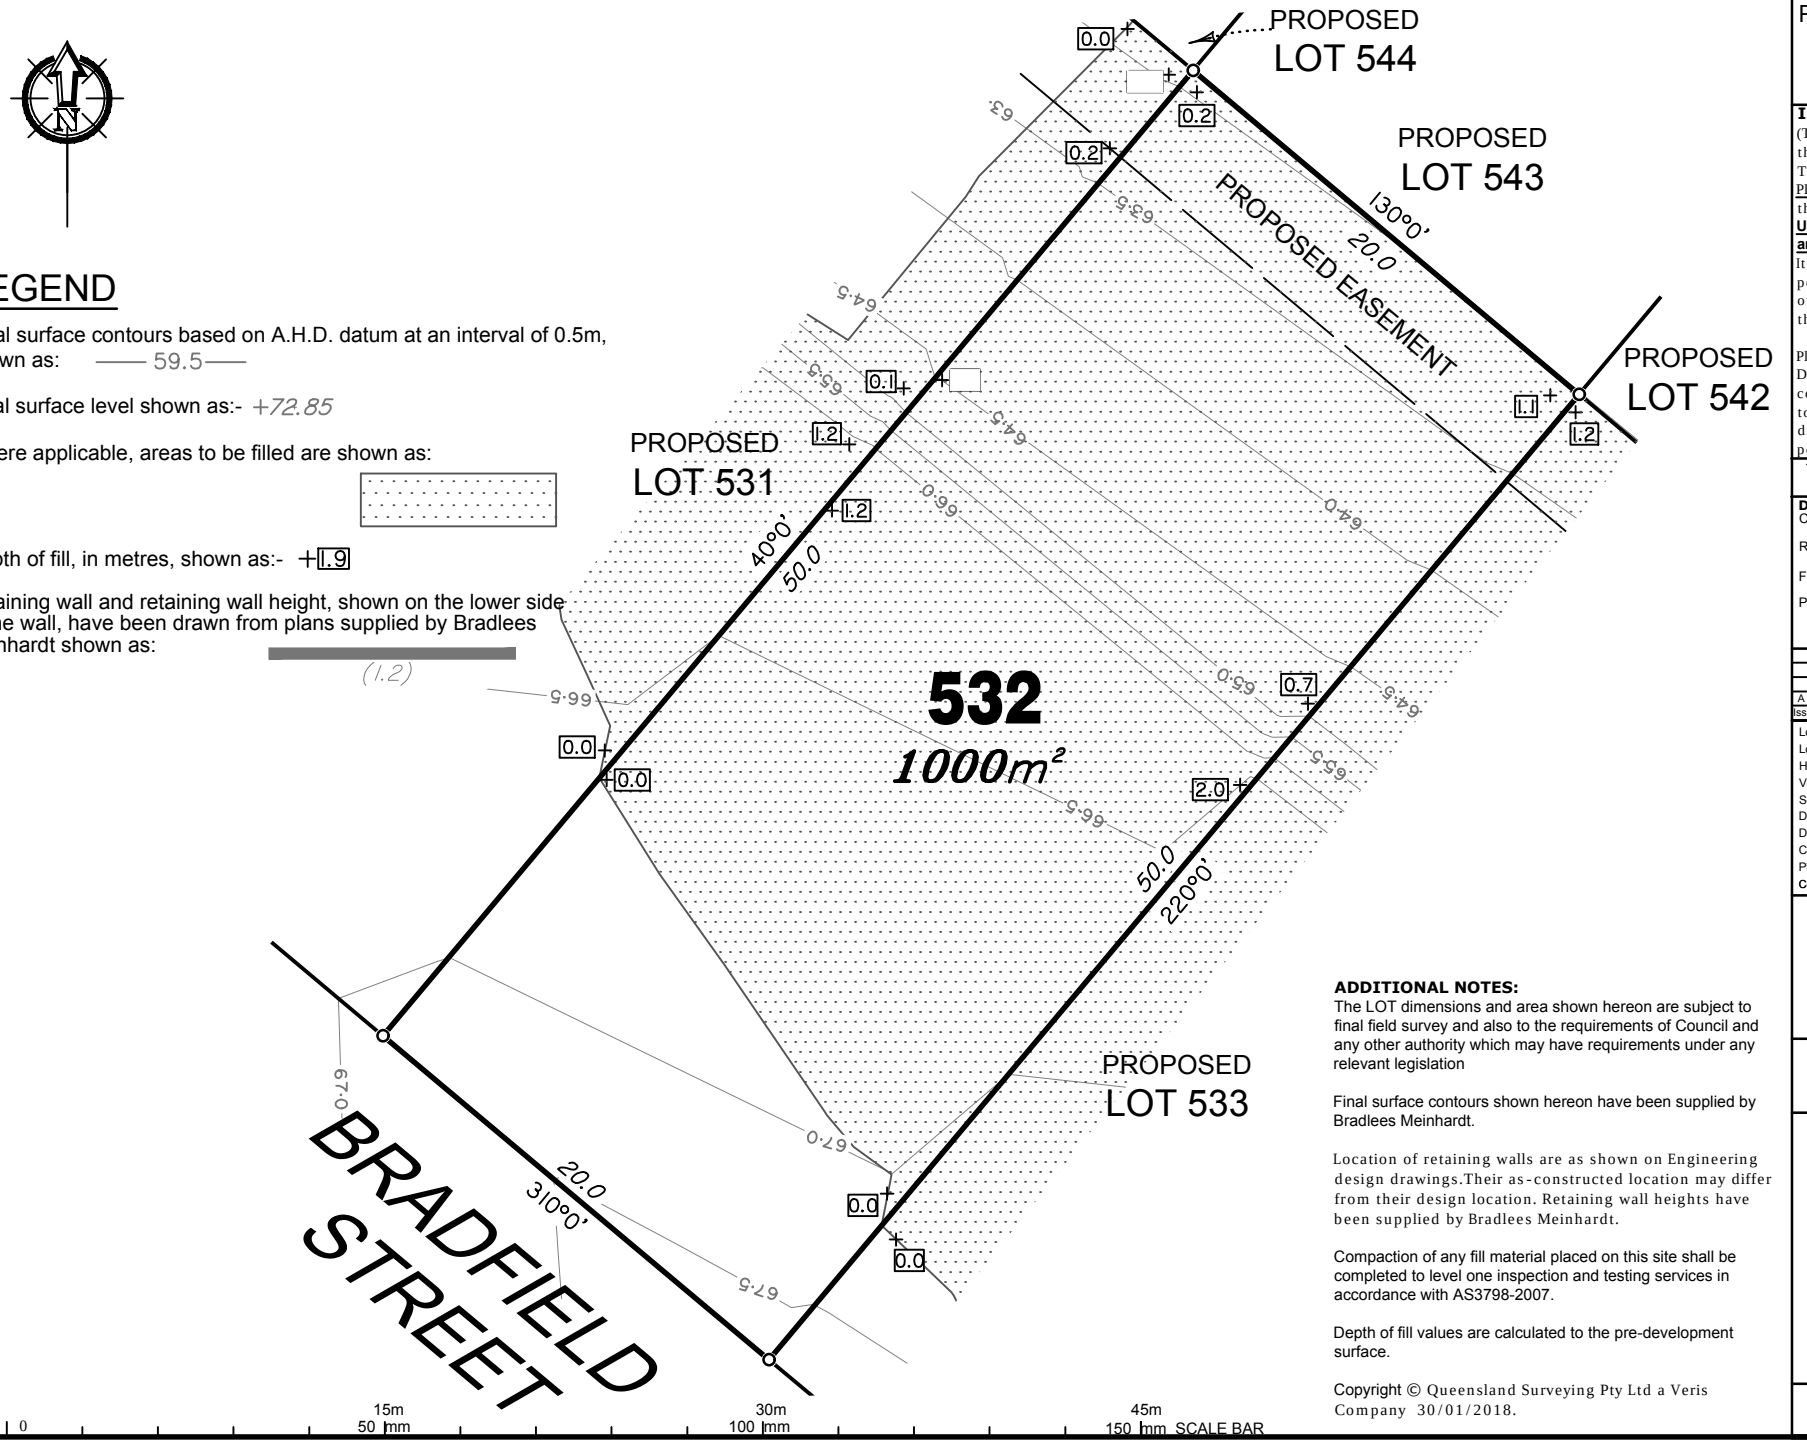

LEGEND

Final surface contours based on A.H.D. datum at an interval of 0.5m, shown as: —— 59.5 ——

Final surface level shown as:- +72.85

Where applicable, areas to be filled are shown as:

Depth of fill, in metres, shown as:- +1.9

Retaining wall and retaining wall height, shown on the lower side of the wall, have been drawn from plans supplied by Bradlees Meinhardt shown as: (1.2)

ADDITIONAL NOTES:

The LOT dimensions and area shown hereon are subject to final field survey and also to the requirements of Council and any other authority which may have requirements under any relevant legislation

Final surface contours shown hereon have been supplied by Bradlees Meinhardt.

Location of retaining walls are as shown on Engineering design drawings.Their as-constructed location may differ from their design location. Retaining wall heights have been supplied by Bradlees Meinhardt.

Compaction of any fill material placed on this site shall be completed to level one inspection and testing services in accordance with AS3798-2007.

Depth of fill values are calculated to the pre-development surface.

Copyright © Queensland Surveying Pty Ltd a Veris Company 30/01/2018.

FLAGSTONE PRECINCT 1 STAGE 1O

For

PEET FLAGSTONE CITY PTY LTD

IMPORTANT NOTES:

(These notes are an integral part of this plan)

This plan has been prepared for PEET FLAGSTONE CITY PTY LTD for the purposes of **A Disclosure Plan Under the Land Sales Act 1984 (as amended).**

It is not to be used by any other person or corporation or for any other purposes and is subject to the following limitations:

Please refer to the approved Development Application for conditions relating to the LOT and to approved Operational Works drawings for services location and possible easements.

THESE DESIGNS AND DRAWINGS ARE COPYRIGHT AND ARE NOT TO BE USED OR REPRODUCED WITHOUT THE WRITTEN PERMISSION OF VERIS

Data Sources

Cadastral Boundaries
30109-LC-Master(AU) FS94 2014.dwg

Retaining Walls
C1-S1O-CIL-131(PAD LEVELS & RETAINING WALLS).pdf

Final Surface Contours
20180201 Stage 1O Des Tin.dwg

Pre-development Surface
THG survey 24/11/2016.

Issue	Revisions	Date	Drawn
A	Original	30.01.2018	RCS

Locality:	FLAGSTONE
Local Authority:	LOGAN CITY COUNCIL
Horizontal Meridian:	MGA Vide IS221510
Vertical Level Datum:	AHD D
Scale:	1:300 @ A4
Designed:	Bradlees Meinhardt
Drawn:	RCS
Checked:	MMR
Plot Date:	09 Feb, 2018

Computer File Ref: 30109 St1O DP(A).dwg

DISCLOSURE PLAN

of Proposed LOT 532

being part of

Lot 908 on SP296740

veris


BRISBANE (07) 3666 4700
WHITSUNDAYS (07) 4945 1722
MACKAY (07) 4951 2911
CAIRNS (07) 4051 6722

veris.com.au

ACN 604 671 374
Queensland Surveying Pty Ltd, a Veris Company

Drawing No: 30109-DP 532

Issue: A

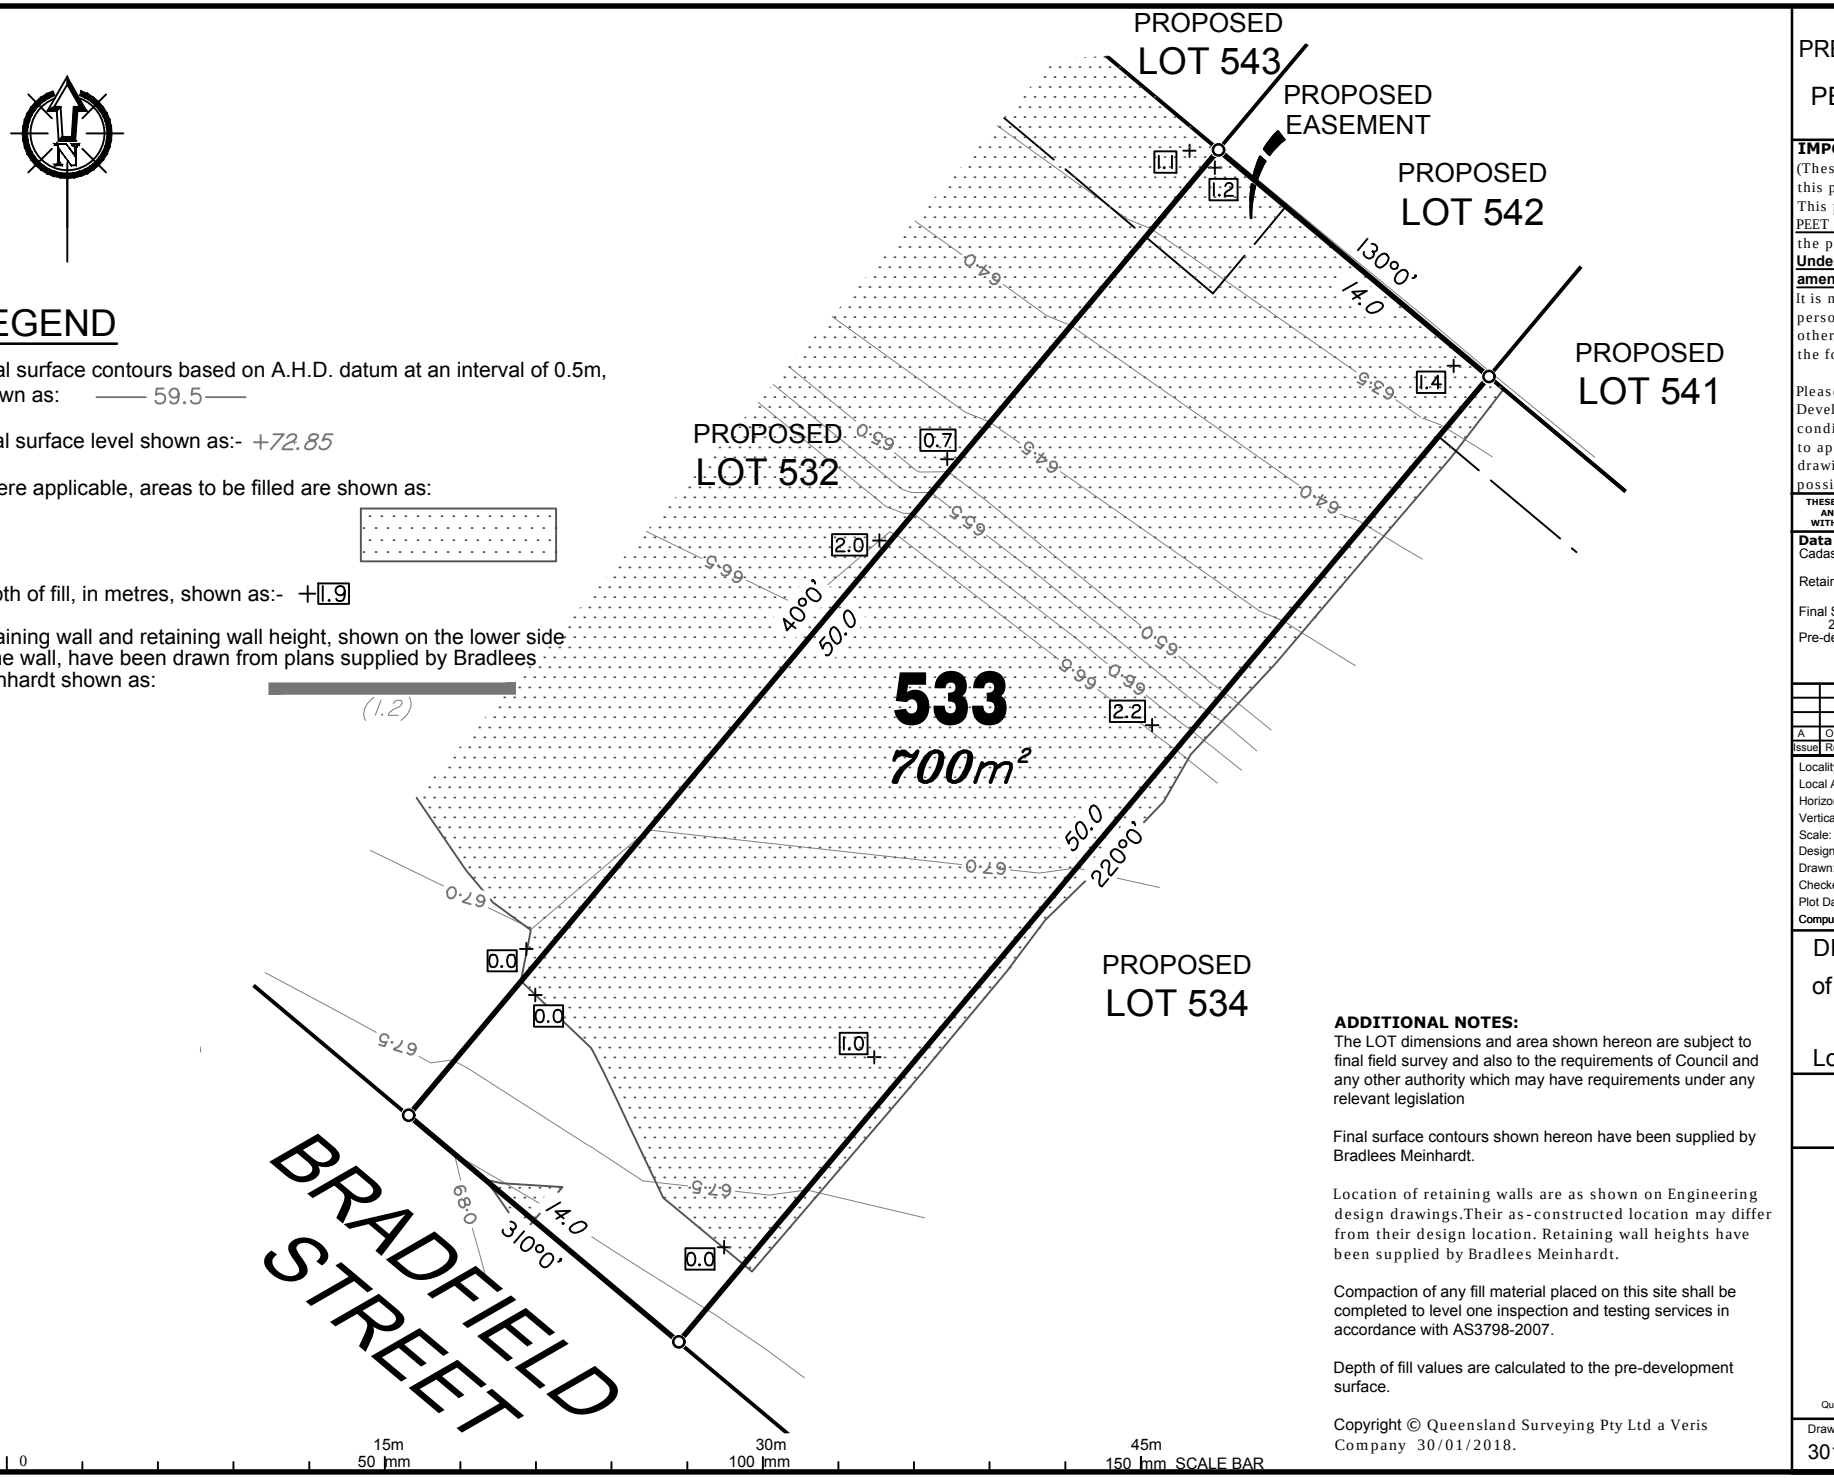

LEGEND

Final surface contours based on A.H.D. datum at an interval of 0.5m, shown as: —— 59.5 ——

Final surface level shown as:- +72.85

Where applicable, areas to be filled are shown as:

Depth of fill, in metres, shown as:- +1.9

Retaining wall and retaining wall height, shown on the lower side of the wall, have been drawn from plans supplied by Bradlees Meinhardt shown as: (1.2)

ADDITIONAL NOTES:
The LOT dimensions and area shown hereon are subject to final field survey and also to the requirements of Council and any other authority which may have requirements under any relevant legislation

Final surface contours shown hereon have been supplied by Bradlees Meinhardt.

Location of retaining walls are as shown on Engineering design drawings.Their as-constructed location may differ from their design location. Retaining wall heights have been supplied by Bradlees Meinhardt.

Compaction of any fill material placed on this site shall be completed to level one inspection and testing services in accordance with AS3798-2007.

Depth of fill values are calculated to the pre-development surface.

Copyright © Queensland Surveying Pty Ltd a Veris Company 30/01/2018.

FLAGSTONE
PRECINCT 1 STAGE 1O
For
PEET FLAGSTONE CITY PTY LTD

IMPORTANT NOTES:
(These notes are an integral part of this plan)
This plan has been prepared for PEET FLAGSTONE CITY PTY LTD for the purposes of **A Disclosure Plan Under the Land Sales Act 1984 (as amended).**
It is not to be used by any other person or corporation or for any other purposes and is subject to the following limitations:

Please refer to the approved Development Application for conditions relating to the LOT and to approved Operational Works drawings for services location and possible easements.

THESE DESIGNS AND DRAWINGS ARE COPYRIGHT AND ARE NOT TO BE USED OR REPRODUCED WITHOUT THE WRITTEN PERMISSION OF VERIS

Data Sources
Cadastral Boundaries
30109-LC-Master(AU) FS94 2014.dwg
Retaining Walls
C1-S1O-CIL-131(PAD LEVELS & RETAINING WALLS).pdf
Final Surface Contours
20180201 Stage 1O Des Tin.dwg
Pre-development Surface
THG survey 24/11/2016.

Issue	Revisions	Date	Drawn
A	Original	30.01.2018	RCS


Locality:	FLAGSTONE
Local Authority:	LOGAN CITY COUNCIL
Horizontal Meridian:	MGA Vide IS221510
Vertical Level Datum:	AHD D
Scale:	1:300 @ A4
Designed:	Bradlees Meinhardt
Drawn:	RCS
Checked:	MMR
Plot Date:	09 Feb, 2018

Computer File Ref: 30109 St1O DP(A).dwg

DISCLOSURE PLAN
of Proposed LOT 533
being part of
Lot 908 on SP296740

veris
BRISBANE (07) 3666 4700
WHITSUNDAYS (07) 4945 1722
MACKAY (07) 4951 2911
CAIRNS (07) 4051 6722
veris.com.au
ACN 604 671 374
Queensland Surveying Pty Ltd, a Veris Company

Drawing No 30109-DP 533
Issue A

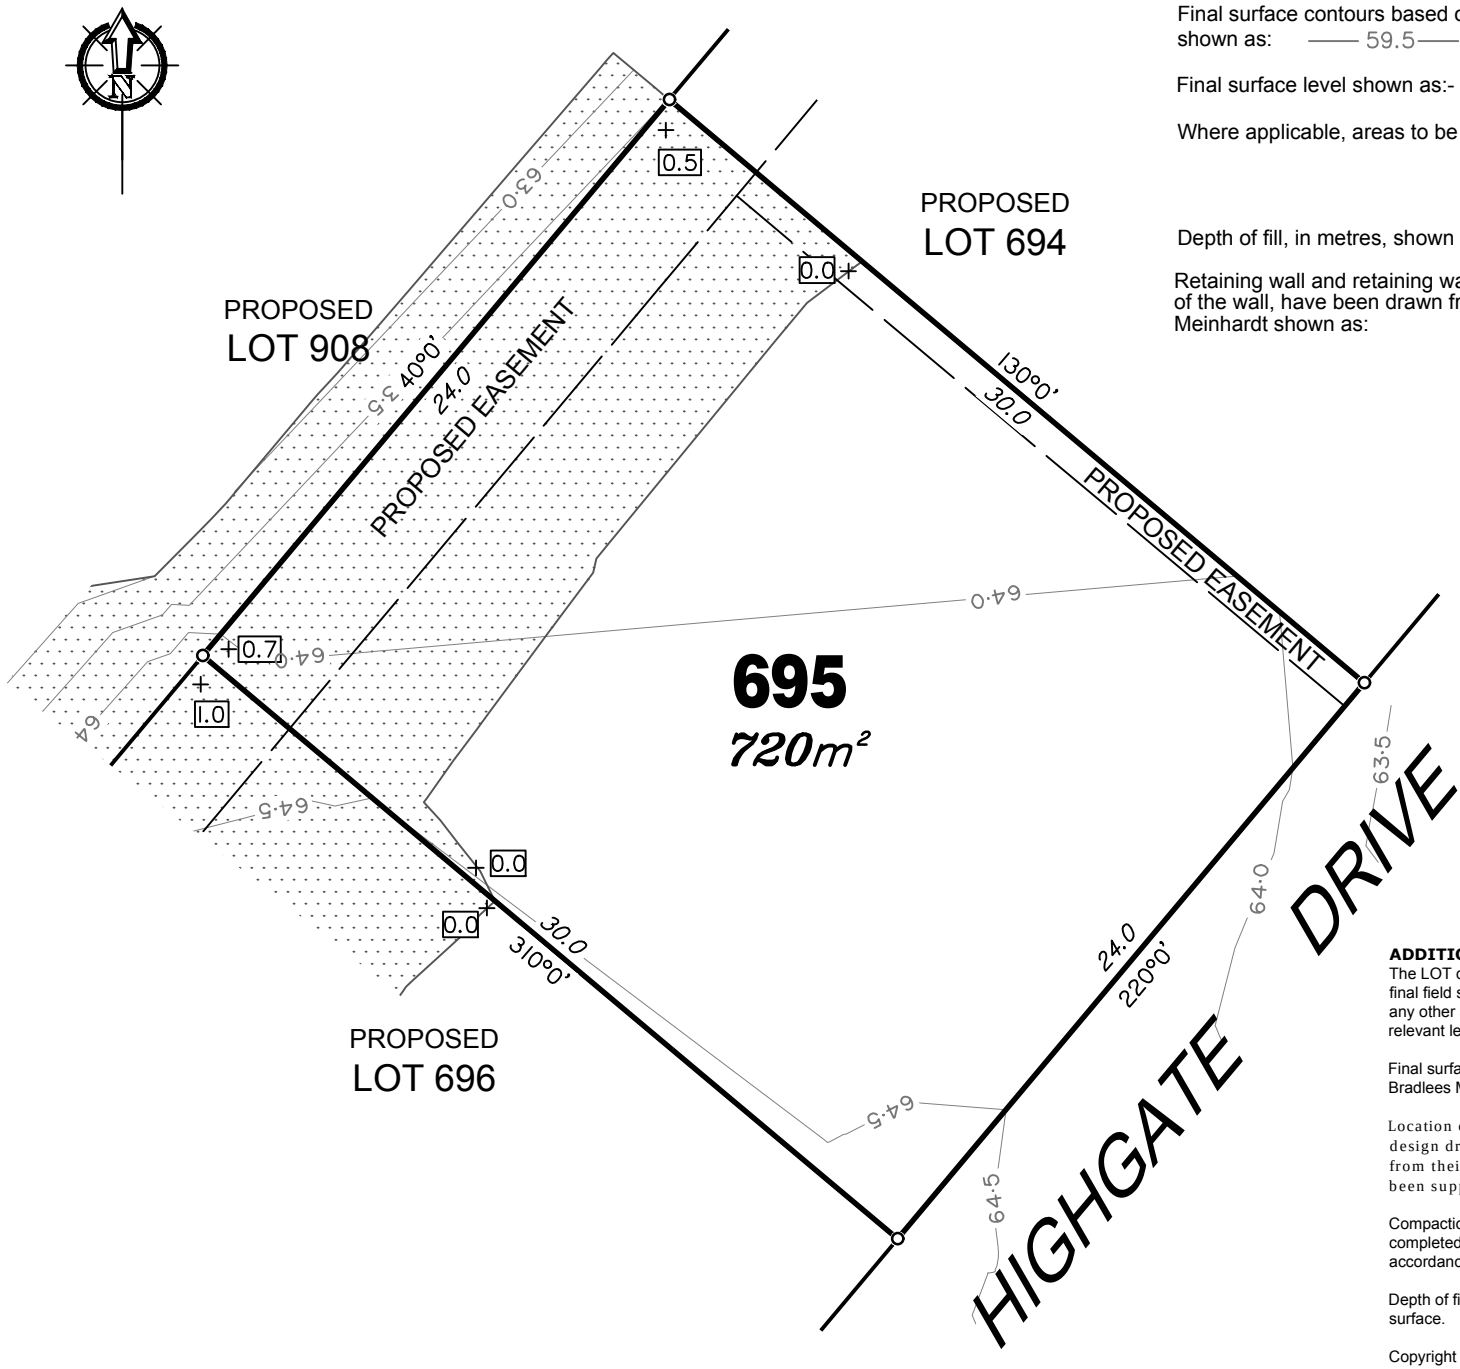

LEGEND

Final surface contours based on A.H.D. datum at an interval of 0.5m, shown as: —— 59.5 ——

Final surface level shown as:- +72.85

Where applicable, areas to be filled are shown as:

Depth of fill, in metres, shown as:- +1.9

Retaining wall and retaining wall height, shown on the lower side of the wall, have been drawn from plans supplied by Bradlees Meinhardt shown as: (1.2)

ADDITIONAL NOTES:
The LOT dimensions and area shown hereon are subject to final field survey and also to the requirements of Council and any other authority which may have requirements under any relevant legislation

Final surface contours shown hereon have been supplied by Bradlees Meinhardt.

Location of retaining walls are as shown on Engineering design drawings.Their as-constructed location may differ from their design location. Retaining wall heights have been supplied by Bradlees Meinhardt.

Compaction of any fill material placed on this site shall be completed to level one inspection and testing services in accordance with AS3798-2007.

Depth of fill values are calculated to the pre-development surface.

Copyright © Queensland Surveying Pty Ltd a Veris Company 30/01/2018.

FLAGSTONE
PRECINCT 1 STAGE 1O
For
PEET FLAGSTONE CITY PTY LTD

IMPORTANT NOTES:
(These notes are an integral part of this plan)
This plan has been prepared for PEET FLAGSTONE CITY PTY LTD for the purposes of **A Disclosure Plan Under the Land Sales Act 1984 (as amended).**
It is not to be used by any other person or corporation or for any other purposes and is subject to the following limitations:

Please refer to the approved Development Application for conditions relating to the LOT and to approved Operational Works drawings for services location and possible easements.

THESE DESIGNS AND DRAWINGS ARE COPYRIGHT AND ARE NOT TO BE USED OR REPRODUCED WITHOUT THE WRITTEN PERMISSION OF VERIS

Data Sources
Cadastral Boundaries
30109-LC-Master(AU) FS94 2014.dwg
Retaining Walls
C1-S1O-CIL-131(PAD LEVELS & RETAINING WALLS).pdf
Final Surface Contours
20180201 Stage 1ODes Tin.dwg
Pre-development Surface
THG survey 24/11/2016.

Issue	Revisions	Date	Drawn
A	Original	30.01.2018	RCS


Locality:	FLAGSTONE
Local Authority:	LOGAN CITY COUNCIL
Horizontal Meridian:	MGA Vide IS221510
Vertical Level Datum:	AHD D
Scale:	1:250 @ A4
Designed:	Bradlees Meinhardt
Drawn:	RCS
Checked:	MMR
Plot Date:	09 Feb, 2018

Computer File Ref: 30109 St1O DP(A).dwg

DISCLOSURE PLAN
of Proposed LOT 695
being part of
Lot 908 on SP296740

BRISBANE (07) 3666 4700
WHITSUNDAYS (07) 4945 1722
MACKAY (07) 4951 2911
CAIRNS (07) 4051 6722
veris.com.au
ACN 604 671 374
Queensland Surveying Pty Ltd, a Veris Company

Drawing No 30109-DP 695
Issue A

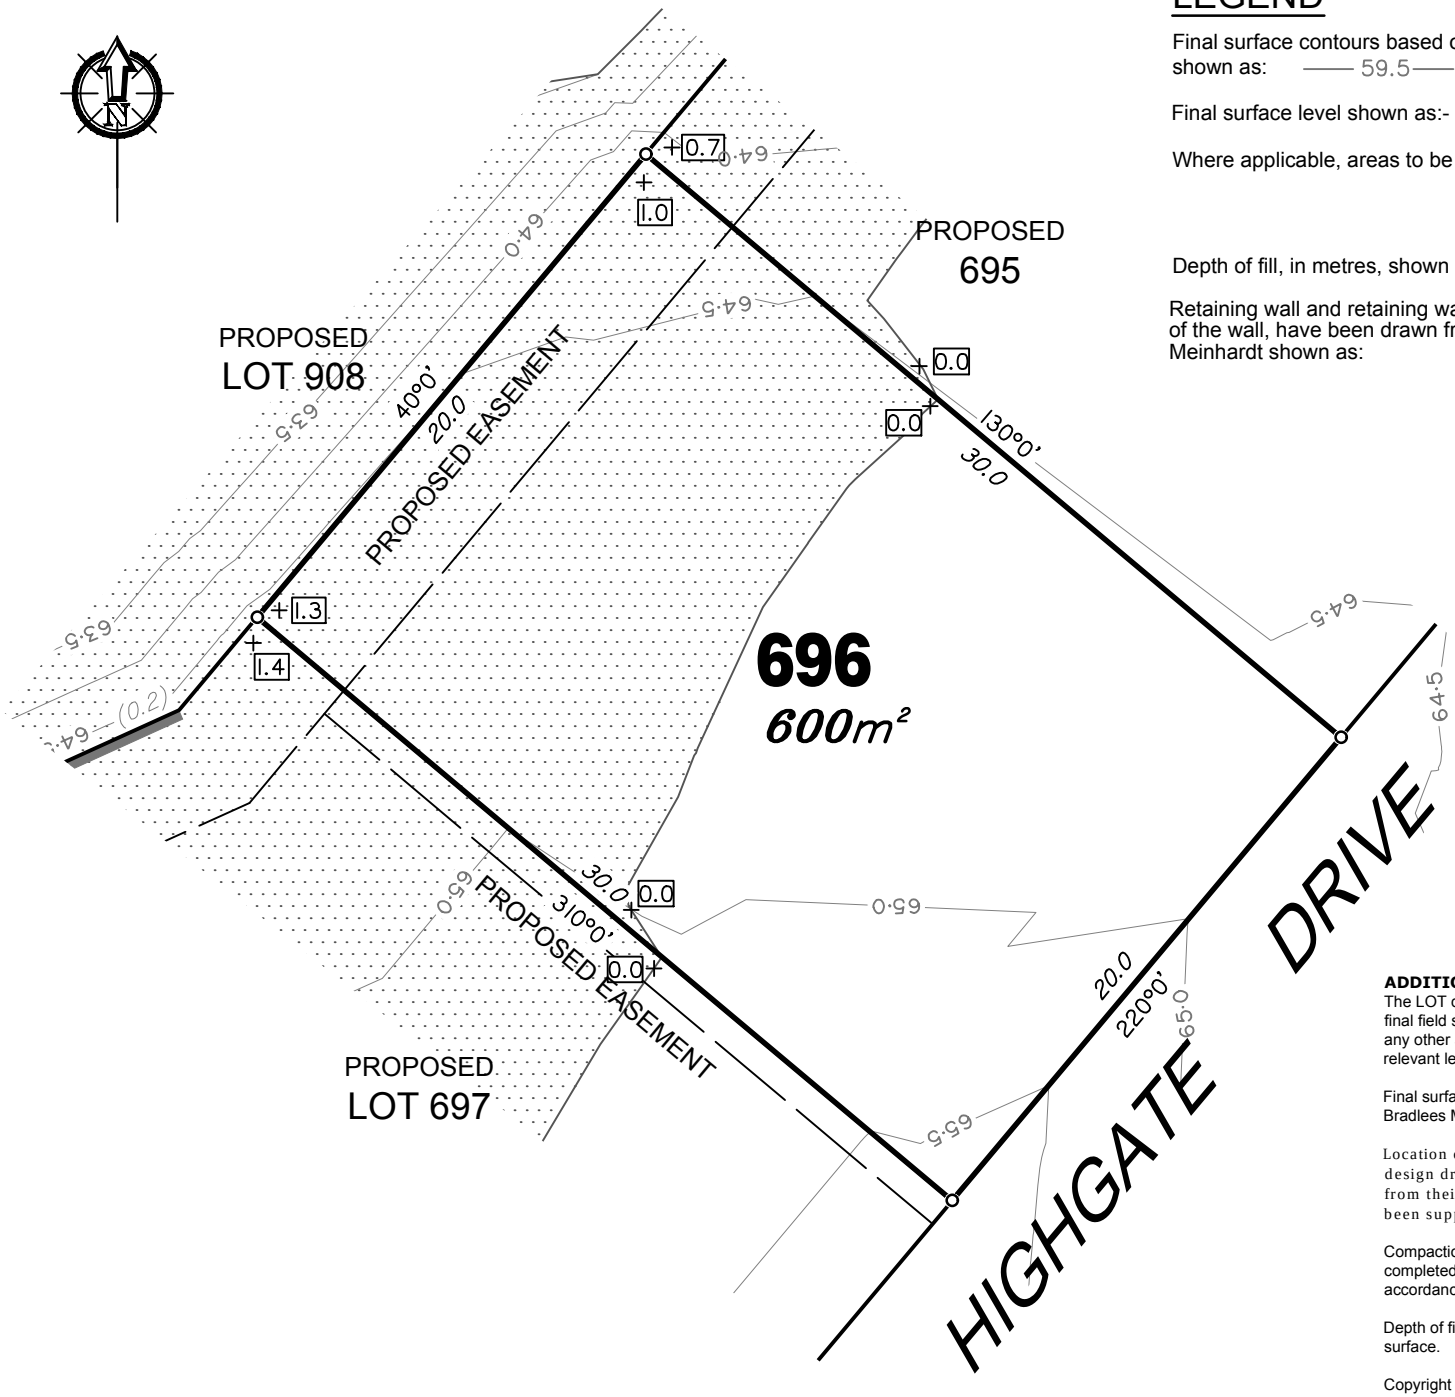

LEGEND

Final surface contours based on A.H.D. datum at an interval of 0.5m, shown as: —— 59.5 ——

Final surface level shown as:- +72.85

Where applicable, areas to be filled are shown as:

Depth of fill, in metres, shown as:- +1.9

Retaining wall and retaining wall height, shown on the lower side of the wall, have been drawn from plans supplied by Bradlees Meinhardt shown as: (1.2)

ADDITIONAL NOTES:

The LOT dimensions and area shown hereon are subject to final field survey and also to the requirements of Council and any other authority which may have requirements under any relevant legislation

Final surface contours shown hereon have been supplied by Bradlees Meinhardt.

Location of retaining walls are as shown on Engineering design drawings.Their as-constructed location may differ from their design location. Retaining wall heights have been supplied by Bradlees Meinhardt.

Compaction of any fill material placed on this site shall be completed to level one inspection and testing services in accordance with AS3798-2007.

Depth of fill values are calculated to the pre-development surface.

Copyright © Queensland Surveying Pty Ltd a Veris Company 30/01/2018.

FLAGSTONE
PRECINCT 1 STAGE 1O
For
PEET FLAGSTONE CITY PTY LTD

IMPORTANT NOTES:
(These notes are an integral part of this plan)
This plan has been prepared for PEET FLAGSTONE CITY PTY LTD for the purposes of **A Disclosure Plan Under the Land Sales Act 1984 (as amended).**
It is not to be used by any other person or corporation or for any other purposes and is subject to the following limitations:

Please refer to the approved Development Application for conditions relating to the LOT and to approved Operational Works drawings for services location and possible easements.

THESE DESIGNS AND DRAWINGS ARE COPYRIGHT AND ARE NOT TO BE USED OR REPRODUCED WITHOUT THE WRITTEN PERMISSION OF VERIS

Data Sources
Cadastral Boundaries
30109-LC-Master(AU) FS94 2014.dwg
Retaining Walls
C1-S1O-CIL-131(PAD LEVELS & RETAINING WALLS).pdf
Final Surface Contours
20180201 Stage 1ODes Tin.dwg
Pre-development Surface
THG survey 24/11/2016.

Issue	Revisions	Date	Drawn
A	Original	30.01.2018	RCS


Locality:	FLAGSTONE
Local Authority:	LOGAN CITY COUNCIL
Horizontal Meridian:	MGA Vide IS221510
Vertical Level Datum:	AHD D
Scale:	1:250 @ A4
Designed:	Bradlees Meinhardt
Drawn:	RCS
Checked:	MMR
Plot Date:	09 Feb, 2018

Computer File Ref: 30109 St1O DP(A).dwg

DISCLOSURE PLAN
of Proposed LOT 696
being part of
Lot 908 on SP296740

veris
BRISBANE (07) 3666 4700
WHITSUNDAYS (07) 4945 1722
MACKAY (07) 4951 2911
CAIRNS (07) 4051 6722
veris.com.au
ACN 604 671 374
Queensland Surveying Pty Ltd, a Veris Company

Drawing No 30109-DP 696
Issue A

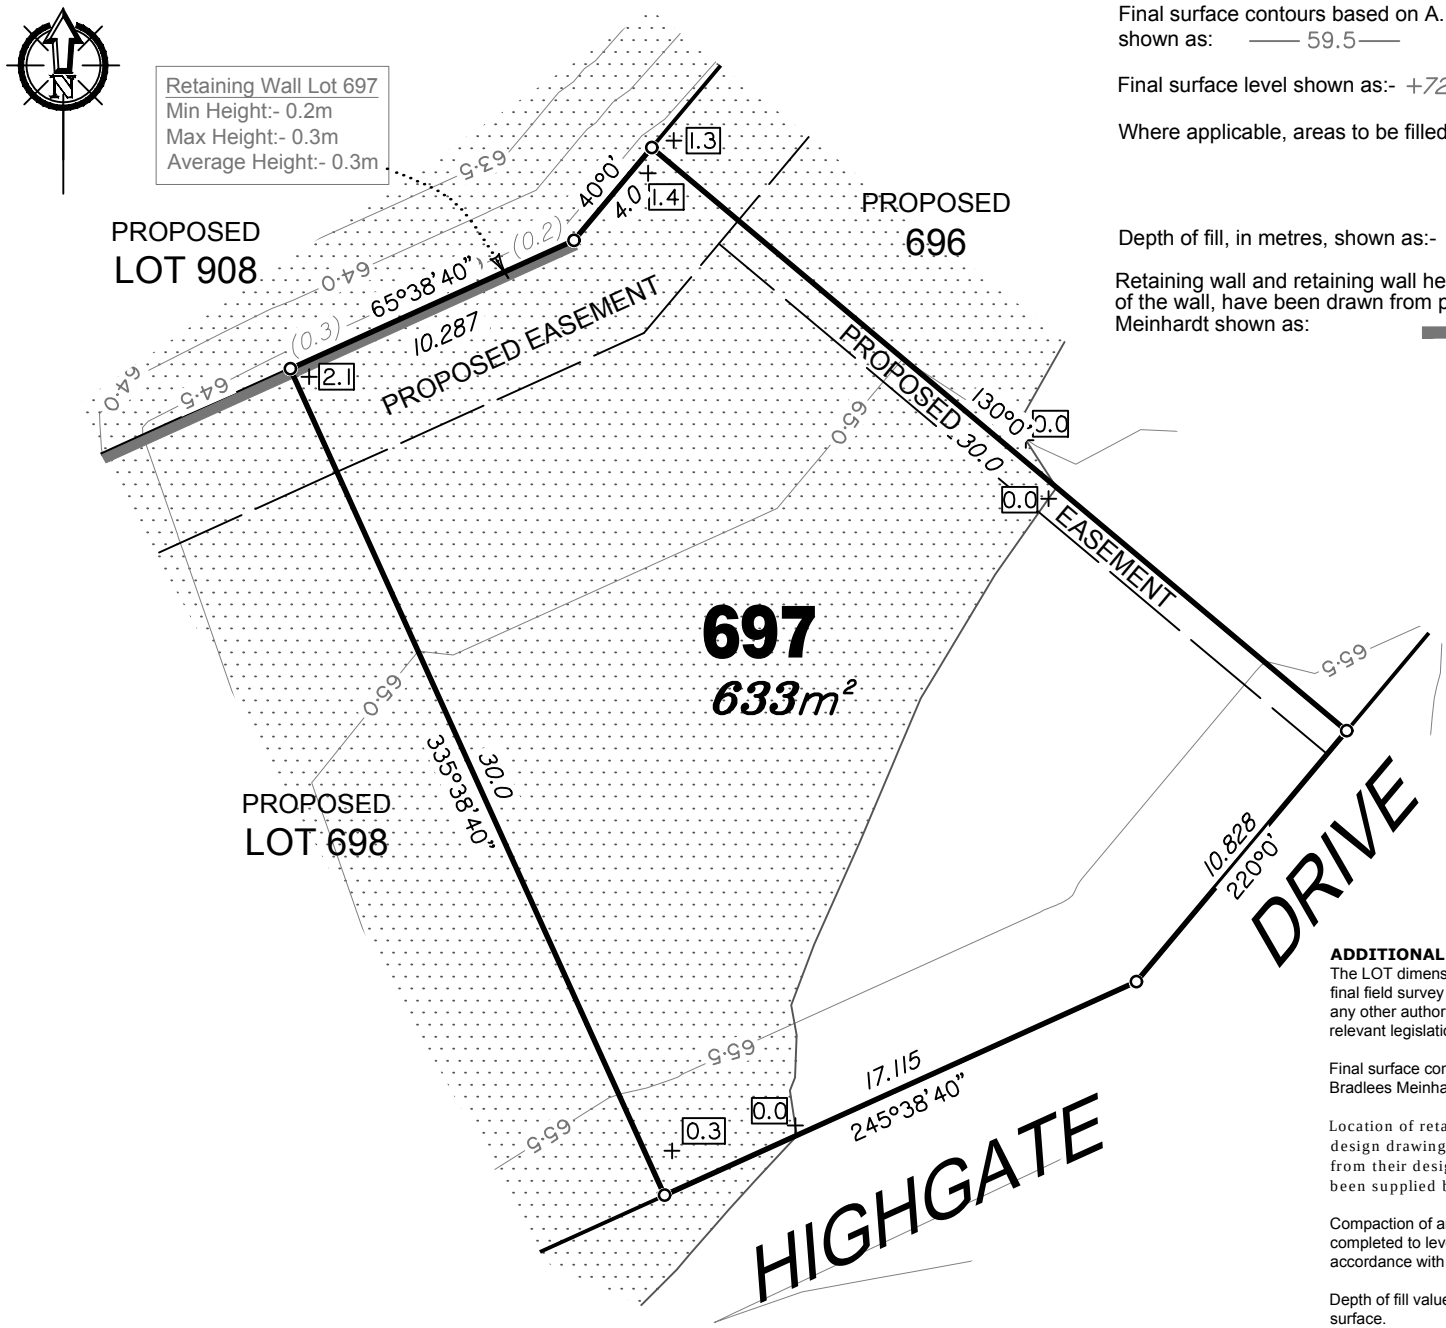

LEGEND

Final surface contours based on A.H.D. datum at an interval of 0.5m, shown as: —— 59.5 ——

Final surface level shown as:- +72.85

Where applicable, areas to be filled are shown as:

Depth of fill, in metres, shown as:- +1.9

Retaining wall and retaining wall height, shown on the lower side of the wall, have been drawn from plans supplied by Bradlees Meinhardt shown as: (1.2)

ADDITIONAL NOTES:

The LOT dimensions and area shown hereon are subject to final field survey and also to the requirements of Council and any other authority which may have requirements under any relevant legislation

Final surface contours shown hereon have been supplied by Bradlees Meinhardt.

Location of retaining walls are as shown on Engineering design drawings.Their as-constructed location may differ from their design location. Retaining wall heights have been supplied by Bradlees Meinhardt.

Compaction of any fill material placed on this site shall be completed to level one inspection and testing services in accordance with AS3798-2007.

Depth of fill values are calculated to the pre-development surface.

Copyright © Queensland Surveying Pty Ltd a Veris Company 30/01/2018.

FLAGSTONE
PRECINCT 1 STAGE 1O
For
PEET FLAGSTONE CITY PTY LTD

IMPORTANT NOTES:
(These notes are an integral part of this plan)
This plan has been prepared for PEET FLAGSTONE CITY PTY LTD for the purposes of **A Disclosure Plan Under the Land Sales Act 1984 (as amended).**
It is not to be used by any other person or corporation or for any other purposes and is subject to the following limitations:

Please refer to the approved Development Application for conditions relating to the LOT and to approved Operational Works drawings for services location and possible easements.

THESE DESIGNS AND DRAWINGS ARE COPYRIGHT AND ARE NOT TO BE USED OR REPRODUCED WITHOUT THE WRITTEN PERMISSION OF VERIS

Data Sources
Cadastral Boundaries
30109-LC-Master(AU) FS94 2014.dwg
Retaining Walls
C1-S1O-CIL-131(PAD LEVELS & RETAINING WALLS).pdf
Final Surface Contours
20180201 Stage 1ODes Tin.dwg
Pre-development Surface
THG survey 24/11/2016.

Issue	Revisions	Date	Drawn
A	Original	30.01.2018	RCS

Locality:	FLAGSTONE
Local Authority:	LOGAN CITY COUNCIL
Horizontal Meridian:	MGA Vide IS221510
Vertical Level Datum:	AHD D
Scale:	1:250 @ A4
Designed:	Bradlees Meinhardt
Drawn:	RCS
Checked:	MMR
Plot Date:	09 Feb, 2018

Computer File Ref: 30109 St1O DP(A).dwg

DISCLOSURE PLAN
of Proposed LOT 697
being part of
Lot 908 on SP296740

veris
BRISBANE (07) 3666 4700
WHITSUNDAYS (07) 4945 1722
MACKAY (07) 4951 2911
CAIRNS (07) 4051 6722
veris.com.au
ACN 604 671 374
Queensland Surveying Pty Ltd, a Veris Company

Drawing No 30109-DP 697
Issue A