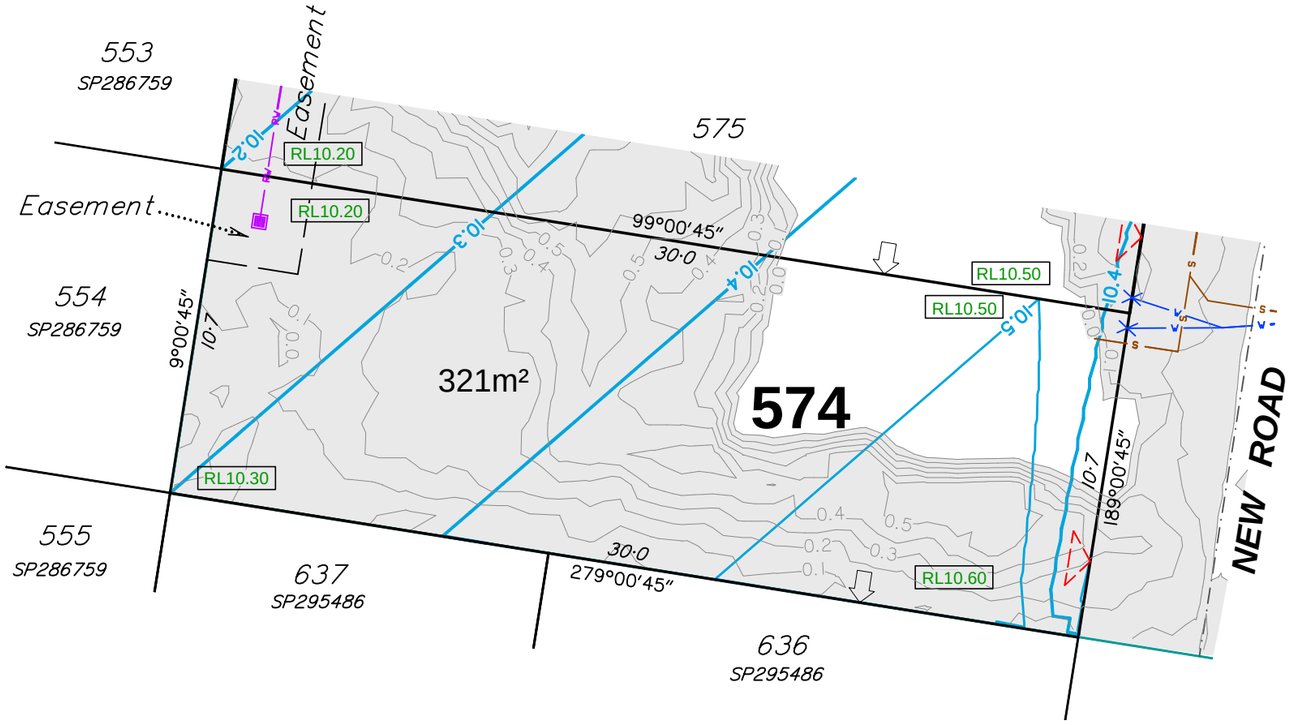


DISCLOSURE PLAN

For Proposed Lot 574
Riverbank - Stage 11A

Currently Described As
RPD: Part of Lot 1023 on SP311564
Locality: Caboolture South
Local Authority: Moreton Bay Regional

Legend:

- 46.0 — Finished Surface Contours (0.1m Interval)
- 1.0 — Depth of Fill Contours (0.1m Interval)
- Easement Boundary
- Kerb Line
- S — Sewer/Sewer Manhole
- SW — Stormwater/Stormwater Manhole
- Stormwater Gully Trap
- RW — Roofwater/Kerb Adapter
- W — Water/Water Fitting
- X — Water Meter
- Area to be Filled
- RL57.32 — Design Pad Level
- Retaining Wall
- RW — Retaining Wall Height (Retaining Wall Heights shown on the lowerside of the wall)
- Proposed Driveway
- Zero Lot Line Boundary
- 1.8m High Timber Fence (Installed by Developer)

Notes:

1. This note is an integral part of this plan.
2. Finished surface contours, depth of fill contours, retaining wall details and proposed services provided by Calibre on 11-12-2020.
3. Location of retaining walls are indicative only. Site conditions will dictate construction limits to the material, location, length & thickness of these walls.
4. This plan has been prepared under the current legislation for the purpose of presales and should not be used for any other purpose. This plan may not contain all services which affect the subject lot and is based on design information only. This plan should not be used for any detailed designs.
5. Compaction of fill to be completed in accordance with AS3798-2007 under Level 1 supervision.
6. This plan has been prepared by Wolter Consulting Group Pty Ltd, Cadastral Surveyor to satisfy Section 11 of the Land Sales Act QLD 1984 (as amended).

RIVERBANK

WOLTER consulting group
Planning Urban Design Landscape Environment Surveying

2 0 2 4
Scale 1:200 @A3

HORIZONTAL MERIDIAN
MGA


LEVEL DATUM
AHD.

DATE DRAWN	DRAWING NO.	VERSION
18-12-2020	SB3594_11A-01-574	A

DISCLOSURE PLAN

For Proposed Lot 575
Riverbank - Stage 11A

Currently Described As
RPD: Part of Lot 1023 on SP311564
Locality: Caboolture South
Local Authority: Moreton Bay Regional

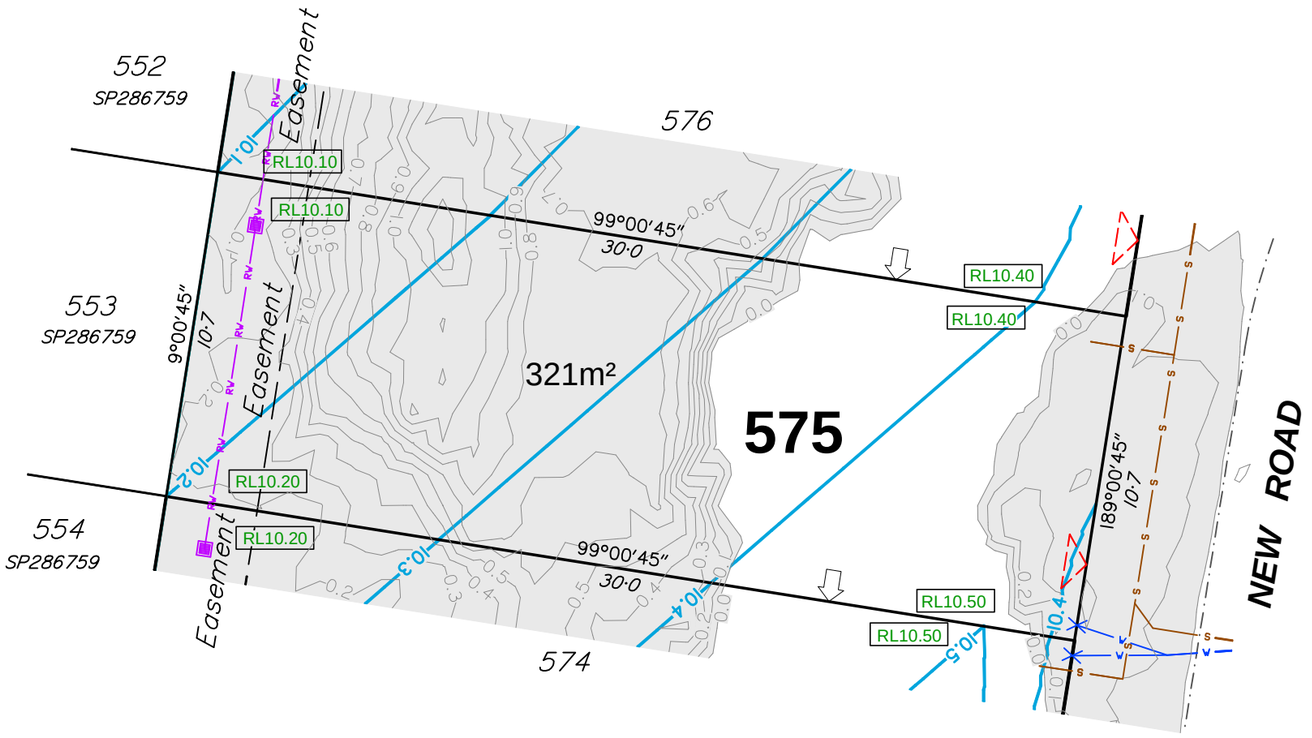

N

Legend:

- 46.0 — Finished Surface Contours (0.1m Interval)
- 1.0 — Depth of Fill Contours (0.1m Interval)
- Easement Boundary
- Kerb Line
- Sewer/Sewer Manhole
- Stormwater/Stormwater Manhole
- Stormwater Gully Trap
- Roofwater/Kerb Adapter
- Water/Water Fitting
- X — Water Meter
- Area to be Filled
- RL57.32 — Design Pad Level
- Retaining Wall
- RW — Retaining Wall Height (Retaining Wall Heights shown on the lowerside of the wall)
- Proposed Driveway
- Zero Lot Line Boundary
- 1.8m High Timber Fence (Installed by Developer)

Notes:

1. This note is an integral part of this plan.
2. Finished surface contours, depth of fill contours, retaining wall details and proposed services provided by Calibre on 11-12-2020.
3. Location of retaining walls are indicative only. Site conditions will dictate construction limits to the material, location, length & thickness of these walls.
4. This plan has been prepared under the current legislation for the purpose of presales and should not be used for any other purpose. This plan may not contain all services which affect the subject lot and is based on design information only. This plan should not be used for any detailed designs.
5. Compaction of fill to be completed in accordance with AS3798-2007 under Level 1 supervision.
6. This plan has been prepared by Wolter Consulting Group Pty Ltd, Cadastral Surveyor to satisfy Section 11 of the Land Sales Act QLD 1984 (as amended).

RIVERBANK

WOLTER consulting group
Planning Urban Design Landscape Environment Surveying

2 0 2 4
Scale 1:200 @A3

HORIZONTAL MERIDIAN
MGA


LEVEL DATUM
AHD.

DATE DRAWN	DRAWING NO.	VERSION
18-12-2020	SB3594_11A-01-575	A

DISCLOSURE PLAN

For Proposed Lot 576
Riverbank - Stage 11A

Currently Described As
RPD: Part of Lot 1023 on SP311564
Locality: Caboolture South
Local Authority: Moreton Bay Regional

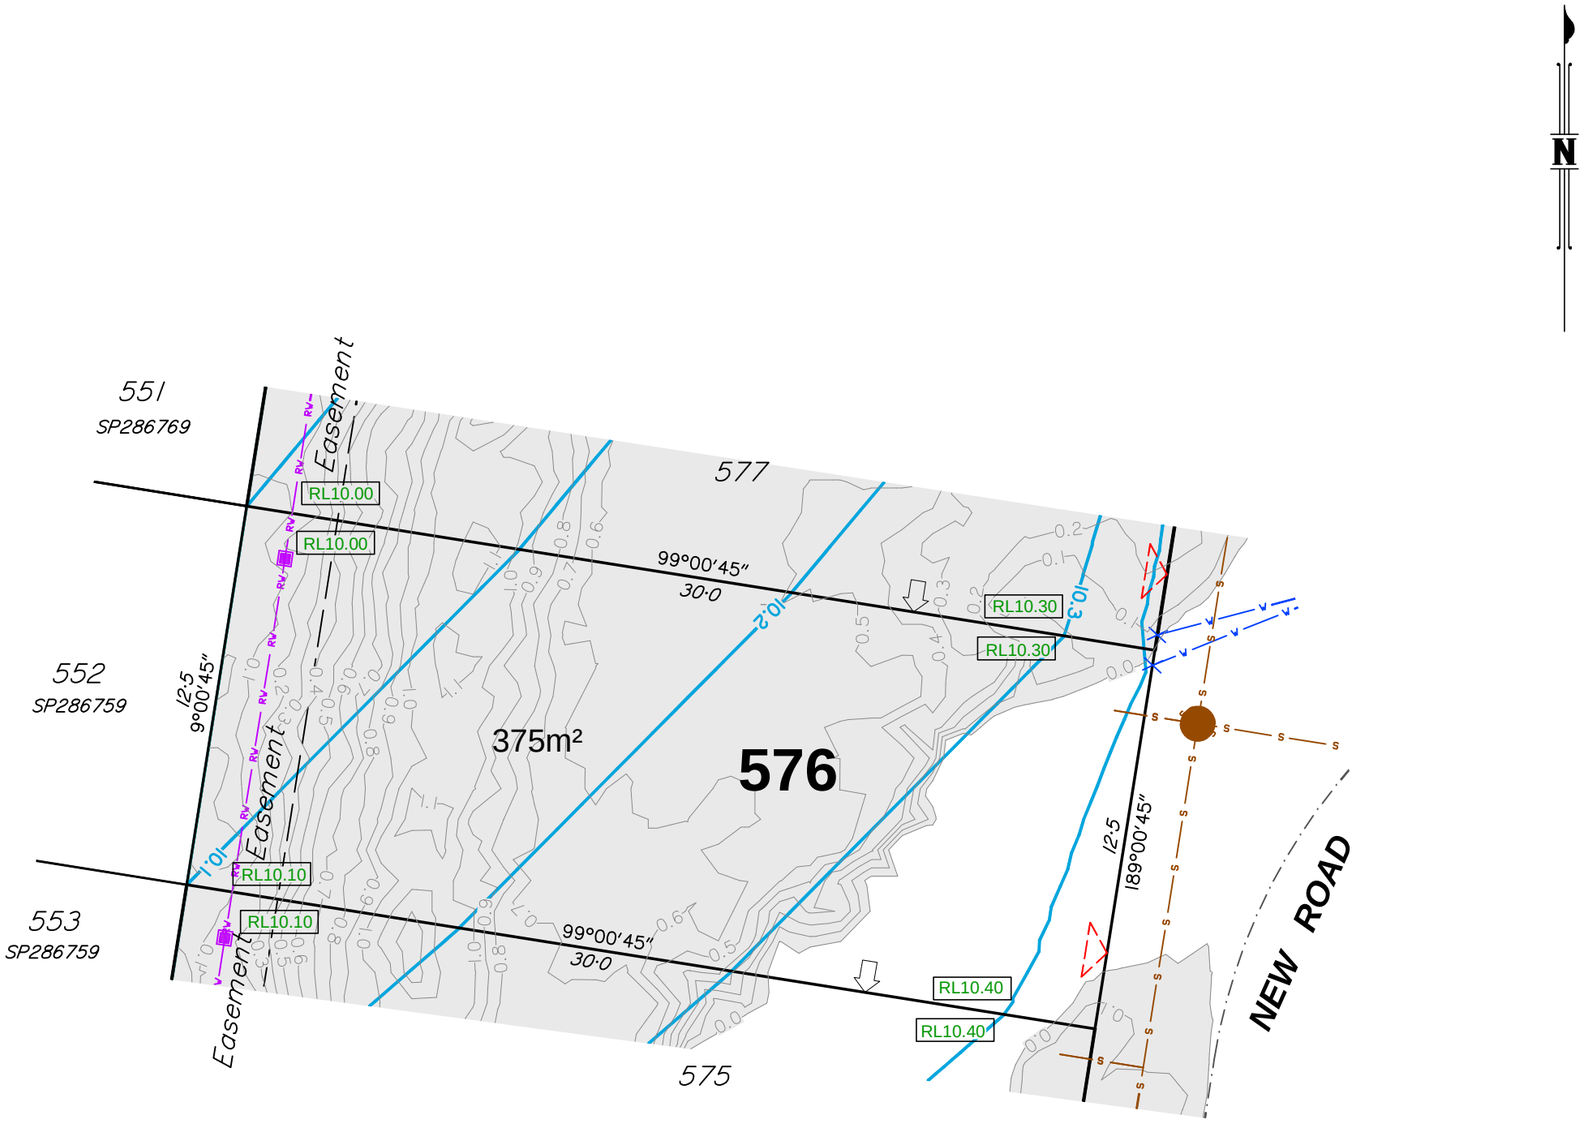

Legend:

- 46.0 — Finished Surface Contours (0.1m Interval)
- 1.0 — Depth of Fill Contours (0.1m Interval)
- Easement Boundary
- Kerb Line
- Sewer/Sewer Manhole
- Stormwater/Stormwater Manhole
- Stormwater Gully Trap
- Roofwater/Kerb Adapter
- Water/Water Fitting
- X — Water Meter
- Area to be Filled
- RL57.32 — Design Pad Level
- Retaining Wall
- RW — Retaining Wall Height (Retaining Wall Heights shown on the lowerside of the wall)
- Proposed Driveway
- Zero Lot Line Boundary
- 1.8m High Timber Fence (Installed by Developer)

Notes:

1. This note is an integral part of this plan.
2. Finished surface contours, depth of fill contours, retaining wall details and proposed services provided by Calibre on 11-12-2020.
3. Location of retaining walls are indicative only. Site conditions will dictate construction limits to the material, location, length & thickness of these walls.
4. This plan has been prepared under the current legislation for the purpose of presales and should not be used for any other purpose. This plan may not contain all services which affect the subject lot and is based on design information only. This plan should not be used for any detailed designs.
5. Compaction of fill to be completed in accordance with AS3798-2007 under Level 1 supervision.
6. This plan has been prepared by Wolter Consulting Group Pty Ltd, Cadastral Surveyor to satisfy Section 11 of the Land Sales Act QLD 1984 (as amended).

RIVERBANK

WOLTER consulting group
Planning Urban Design Landscape Environment Surveying

2 0 2 4
Scale 1:200 @A3

HORIZONTAL MERIDIAN
MGA


LEVEL DATUM
AHD.

DATE DRAWN	DRAWING NO.	VERSION
18-12-2020	SB3594_11A-01-576	A

DISCLOSURE PLAN

For Proposed Lot 577
Riverbank - Stage 11A

Currently Described As
RPD: Part of Lot 1023 on SP311564
Locality: Caboolture South
Local Authority: Moreton Bay Regional

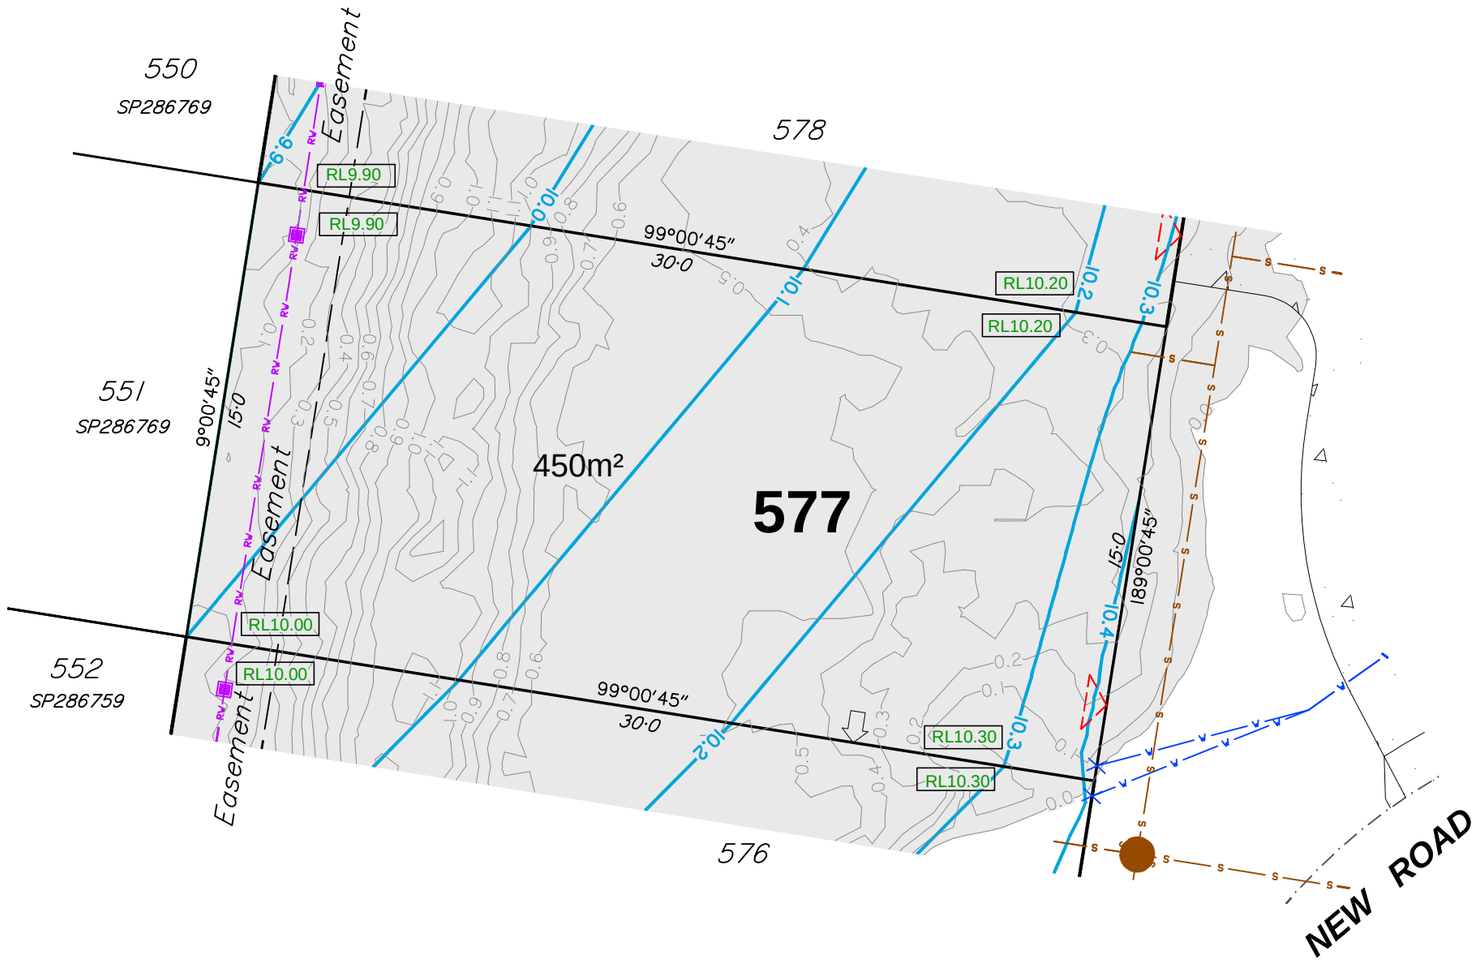

Legend:

- 46.0 — Finished Surface Contours (0.1m Interval)
- 1.0 — Depth of Fill Contours (0.1m Interval)
- Easement Boundary
- Kerb Line
- S — Sewer/Sewer Manhole
- SW — Stormwater/Stormwater Manhole
- Stormwater Gully Trap
- RV — Roofwater/Kerb Adapter
- W — Water/Water Fitting
- X — Water Meter
- Area to be Filled
- RL57.32 — Design Pad Level
- Retaining Wall
- RW — Retaining Wall Height (Retaining Wall Heights shown on the lowerside of the wall)
- Proposed Driveway
- Zero Lot Line Boundary
- 1.8m High Timber Fence (Installed by Developer)

Notes:

1. This note is an integral part of this plan.
2. Finished surface contours, depth of fill contours, retaining wall details and proposed services provided by Calibre on 11-12-2020.
3. Location of retaining walls are indicative only. Site conditions will dictate construction limits to the material, location, length & thickness of these walls.
4. This plan has been prepared under the current legislation for the purpose of presales and should not be used for any other purpose. This plan may not contain all services which affect the subject lot and is based on design information only. This plan should not be used for any detailed designs.
5. Compaction of fill to be completed in accordance with AS3798-2007 under Level 1 supervision.
6. This plan has been prepared by Wolter Consulting Group Pty Ltd, Cadastral Surveyor to satisfy Section 11 of the Land Sales Act QLD 1984 (as amended).

RIVERBANK

WOLTER consulting group
Planning Urban Design Landscape Environment Surveying

2 0 2 4
Scale 1:200 @A3

HORIZONTAL MERIDIAN
MGA


LEVEL DATUM
AHD.

DATE DRAWN	DRAWING NO.	VERSION
18-12-2020	SB3594_11A-01-577	A

DISCLOSURE PLAN

For Proposed Lot 578
Riverbank – Stage 11A

Currently Described As
RPD: Part of Lot 1023 on SP311564
Locality: Caboolture South
Local Authority: Moreton Bay Regional

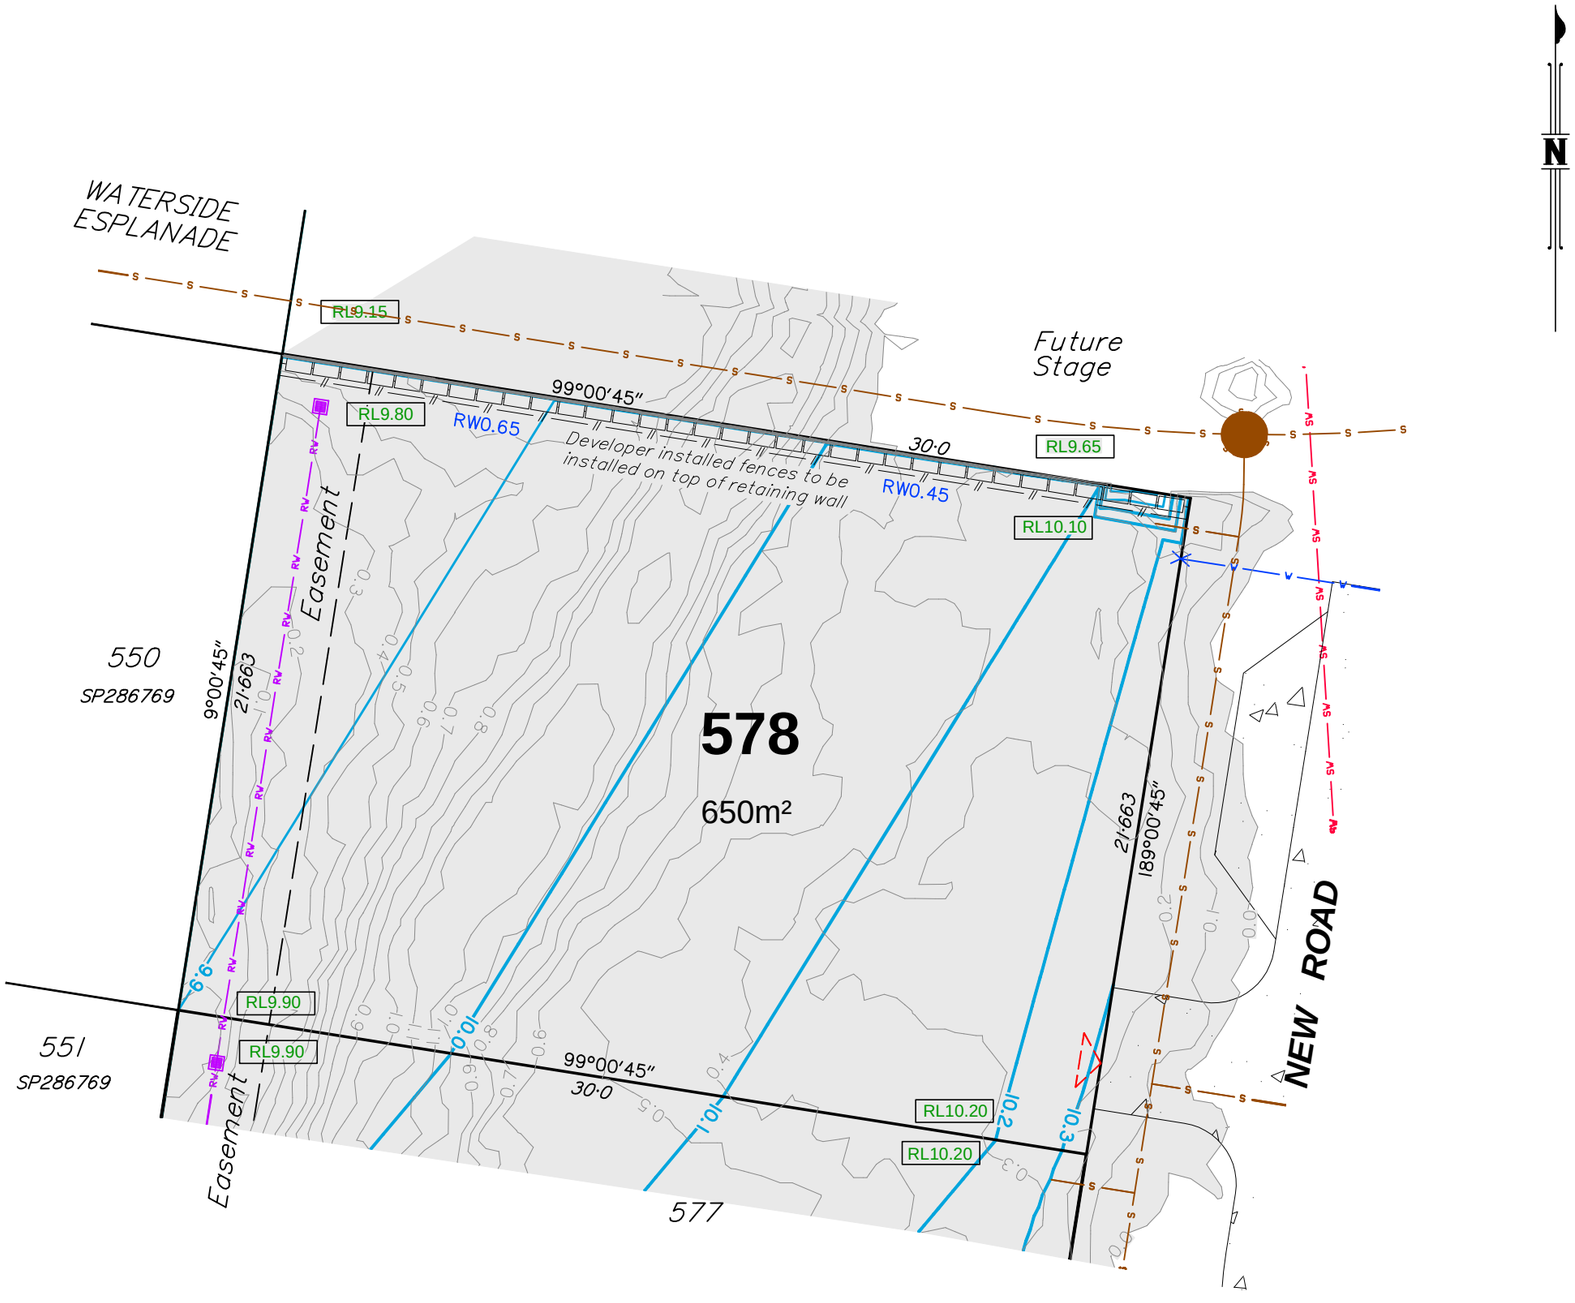

N

Legend:

- 46.0 — Finished Surface Contours (0.1m Interval)
- 1.0 — Depth of Fill Contours (0.1m Interval)
- Easement Boundary
- Kerb Line
- Sewer/Sewer Manhole
- Stormwater/Stormwater Manhole
- Stormwater Gully Trap
- Roofwater/Kerb Adapter
- Water/Water Fitting
- X — Water Meter
- Area to be Filled
- RL57.32 — Design Pad Level
- Retaining Wall
- RW — Retaining Wall Height (Retaining Wall Heights shown on the lowerside of the wall)
- Proposed Driveway
- Zero Lot Line Boundary
- 1.8m High Timber Fence (Installed by Developer)

Notes:

1. This note is an integral part of this plan.
2. Finished surface contours, depth of fill contours, retaining wall details and proposed services provided by Calibre on 11-12-2020.
3. Location of retaining walls are indicative only. Site conditions will dictate construction limits to the material, location, length & thickness of these walls.
4. This plan has been prepared under the current legislation for the purpose of presales and should not be used for any other purpose. This plan may not contain all services which affect the subject lot and is based on design information only. This plan should not be used for any detailed designs.
5. Compaction of fill to be completed in accordance with AS3798-2007 under Level 1 supervision.
6. This plan has been prepared by Wolter Consulting Group Pty Ltd, Cadastral Surveyor to satisfy Section 11 of the Land Sales Act QLD 1984 (as amended).

RIVERBANK


WOLTER consulting group
Planning Urban Design Landscape Environment Surveying

2 0 2 4
Scale 1:200 @A3

HORIZONTAL MERIDIAN
MGA

LEVEL DATUM
AHD.

DATE DRAWN	DRAWING NO.	VERSION
18-12-2020	SB3594_11A-01-578	A

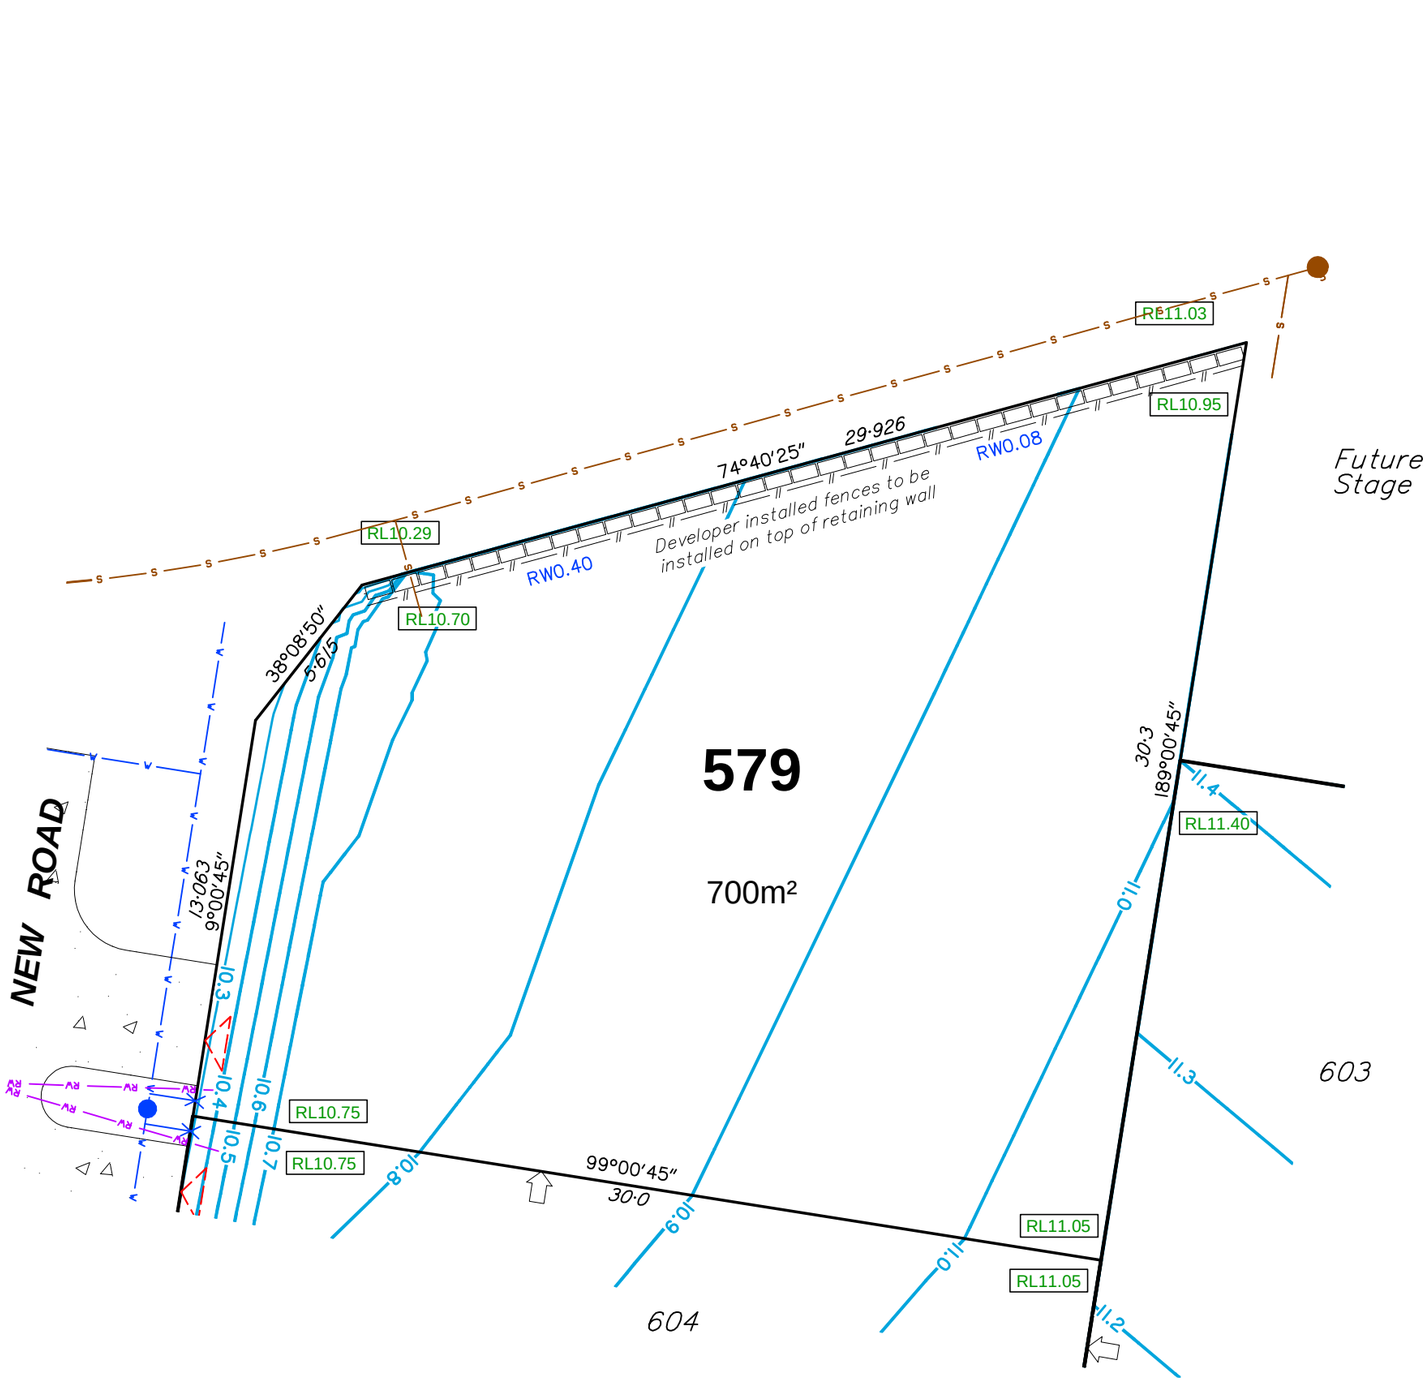

DISCLOSURE PLAN

For Proposed Lot 579
Riverbank - Stage 11A

Currently Described As
RPD: Part of Lot 1023 on SP311564
Locality: Caboolture South
Local Authority: Moreton Bay Regional

Legend:

- 46.0 — Finished Surface Contours (0.1m Interval)
- 1.0 — Depth of Fill Contours (0.1m Interval)
- Easement Boundary
- Kerb Line
- Sewer/Sewer Manhole
- Stormwater/Stormwater Manhole
- Stormwater Gully Trap
- Roofwater/Kerb Adapter
- Water/Water Fitting
- X — Water Meter
- Area to be Filled
- RL57.32 — Design Pad Level
- Retaining Wall
- RW — Retaining Wall Height (Retaining Wall Heights shown on the lowerside of the wall)
- Proposed Driveway
- Zero Lot Line Boundary
- 1.8m High Timber Fence (Installed by Developer)

Notes:

1. This note is an integral part of this plan.
2. Finished surface contours, depth of fill contours, retaining wall details and proposed services provided by Calibre on 11-12-2020.
3. Location of retaining walls are indicative only. Site conditions will dictate construction limits to the material, location, length & thickness of these walls.
4. This plan has been prepared under the current legislation for the purpose of presales and should not be used for any other purpose. This plan may not contain all services which affect the subject lot and is based on design information only. This plan should not be used for any detailed designs.
5. Compaction of fill to be completed in accordance with AS3798-2007 under Level 1 supervision.
6. This plan has been prepared by Wolter Consulting Group Pty Ltd, Cadastral Surveyor to satisfy Section 11 of the Land Sales Act QLD 1984 (as amended).

RIVERBANK


WOLTER consulting group
Planning Urban Design Landscape Environment Surveying

2 0 2 4
Scale 1:200 @A3

HORIZONTAL MERIDIAN
MGA

LEVEL DATUM
AHD.

DATE DRAWN	DRAWING NO.	VERSION
10-02-2021	SB3594_11A-01-579	B

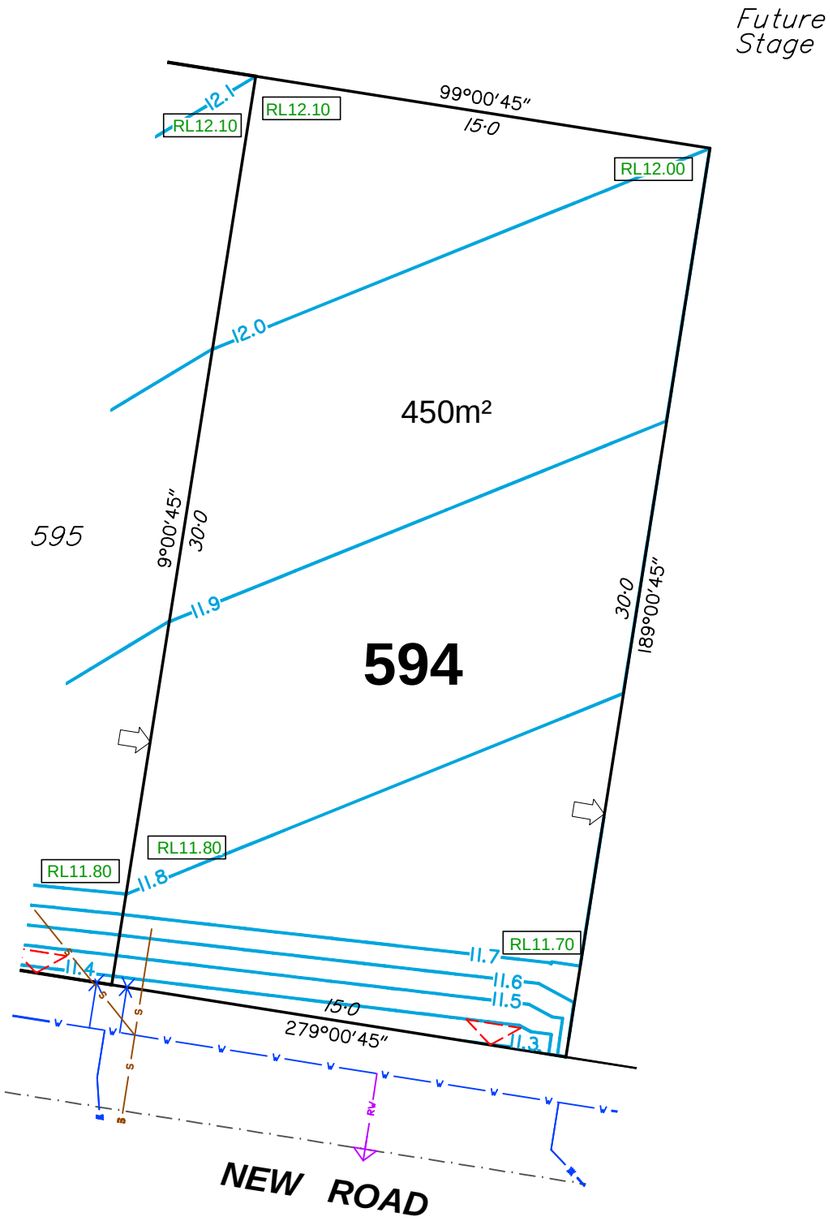

DISCLOSURE PLAN

For Proposed Lot 594
Riverbank - Stage 11A

Currently Described As
RPD: Part of Lot 1023 on SP311564
Locality: Caboolture South
Local Authority: Moreton Bay Regional

Legend:

- 46.0 — Finished Surface Contours (0.1m Interval)
- 1.0 — Depth of Fill Contours (0.1m Interval)
- Easement Boundary
- Kerb Line
- Sewer/Sewer Manhole
- Stormwater/Stormwater Manhole
- Stormwater Gully Trap
- Roofwater/Kerb Adapter
- Water/Water Fitting
- X — Water Meter
- Area to be Filled
- RL57.32 — Design Pad Level
- Retaining Wall
- RW — Retaining Wall Height (Retaining Wall Heights shown on the lowerside of the wall)
- Proposed Driveway
- Zero Lot Line Boundary
- 1.8m High Timber Fence (Installed by Developer)

Notes:

1. This note is an integral part of this plan.
2. Finished surface contours, depth of fill contours, retaining wall details and proposed services provided by Calibre on 11-12-2020.
3. Location of retaining walls are indicative only. Site conditions will dictate construction limits to the material, location, length & thickness of these walls.
4. This plan has been prepared under the current legislation for the purpose of presales and should not be used for any other purpose. This plan may not contain all services which affect the subject lot and is based on design information only. This plan should not be used for any detailed designs.
5. Compaction of fill to be completed in accordance with AS3798-2007 under Level 1 supervision.
6. This plan has been prepared by Wolter Consulting Group Pty Ltd, Cadastral Surveyor to satisfy Section 11 of the Land Sales Act QLD 1984 (as amended).

RIVERBANK


WOLTER consulting group
Planning Urban Design Landscape Environment Surveying

2 0 2 4
Scale 1:200 @A3

HORIZONTAL MERIDIAN
MGA

LEVEL DATUM
AHD.

DATE DRAWN	DRAWING NO.	VERSION
24-02-2021	SB3594_11A-01-594	B

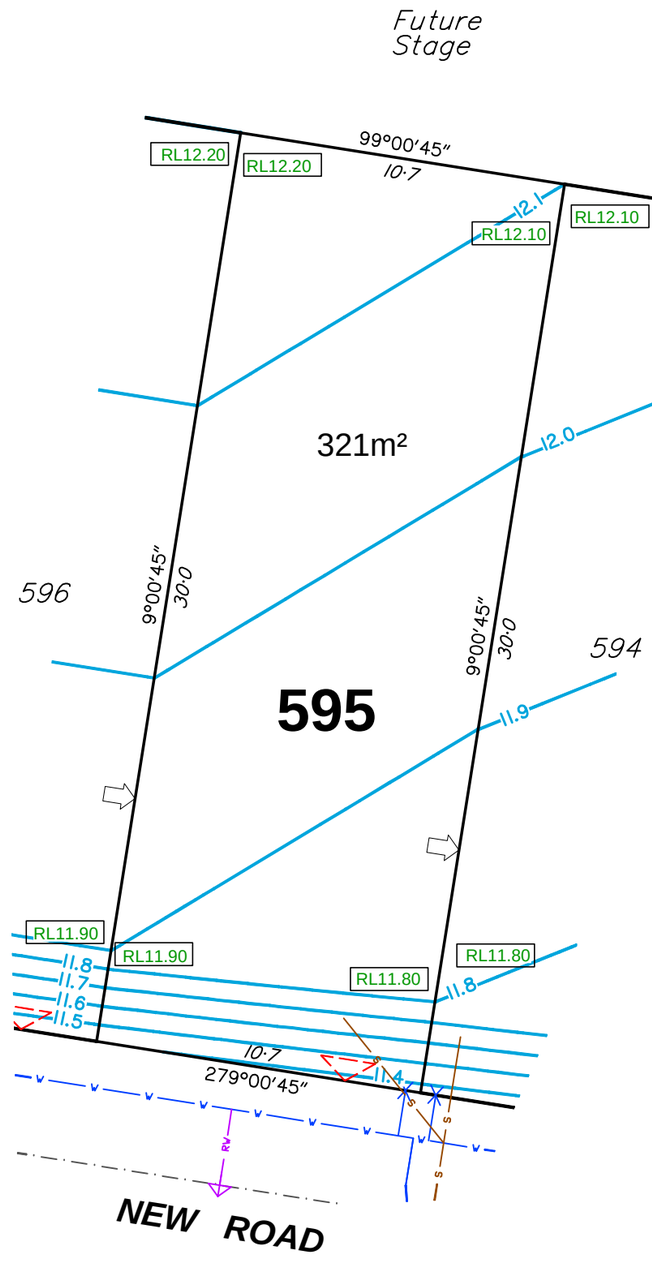

DISCLOSURE PLAN

For Proposed Lot 595
Riverbank - Stage 11A

Currently Described As
RPD: Part of Lot 1023 on SP311564
Locality: Caboolture South
Local Authority: Moreton Bay Regional

Legend:

- 46.0 — Finished Surface Contours (0.1m Interval)
- 1.0 — Depth of Fill Contours (0.1m Interval)
- Easement Boundary
- Kerb Line
- S — Sewer/Sewer Manhole
- SW — Stormwater/Stormwater Manhole
- Stormwater Gully Trap
- RW — Roofwater/Kerb Adapter
- W — Water/Water Fitting
- X — Water Meter
- Area to be Filled
- RL57.32 — Design Pad Level
- Retaining Wall
- RW — Retaining Wall Height (Retaining Wall Heights shown on the lowerside of the wall)
- Proposed Driveway
- Zero Lot Line Boundary
- 1.8m High Timber Fence (Installed by Developer)

Notes:

1. This note is an integral part of this plan.
2. Finished surface contours, depth of fill contours, retaining wall details and proposed services provided by Calibre on 11-12-2020.
3. Location of retaining walls are indicative only. Site conditions will dictate construction limits to the material, location, length & thickness of these walls.
4. This plan has been prepared under the current legislation for the purpose of presales and should not be used for any other purpose. This plan may not contain all services which affect the subject lot and is based on design information only. This plan should not be used for any detailed designs.
5. Compaction of fill to be completed in accordance with AS3798-2007 under Level 1 supervision.
6. This plan has been prepared by Wolter Consulting Group Pty Ltd, Cadastral Surveyor to satisfy Section 11 of the Land Sales Act QLD 1984 (as amended).

RIVERBANK


WOLTER consulting group
Planning Urban Design Landscape Environment Surveying

2 0 2 4
Scale 1:200 @A3

HORIZONTAL MERIDIAN MGA

LEVEL DATUM AHD.

DATE DRAWN	DRAWING NO.	VERSION
24-02-2021	SB3594_11A-01-595	B

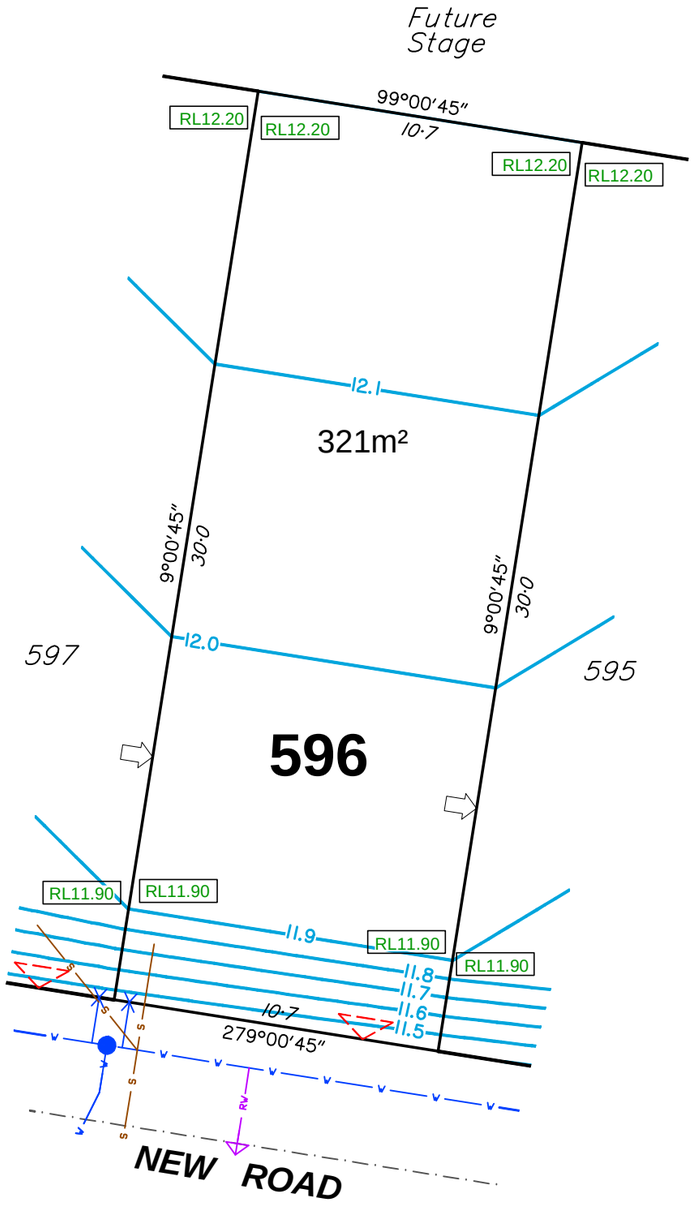

DISCLOSURE PLAN

For Proposed Lot 596
Riverbank - Stage 11A

Currently Described As
RPD: Part of Lot 1023 on SP311564
Locality: Caboolture South
Local Authority: Moreton Bay Regional

Legend:

- 46.0 — Finished Surface Contours (0.1m Interval)
- 1.0 — Depth of Fill Contours (0.1m Interval)
- Easement Boundary
- Kerb Line
- S — Sewer/Sewer Manhole
- SW — Stormwater/Stormwater Manhole
- Stormwater Gully Trap
- RW — Roofwater/Kerb Adapter
- W — Water/Water Fitting
- X — Water Meter
- Area to be Filled
- RL57.32 — Design Pad Level
- Retaining Wall
- RW — Retaining Wall Height (Retaining Wall Heights shown on the lowerside of the wall)
- Proposed Driveway
- Zero Lot Line Boundary
- 1.8m High Timber Fence (Installed by Developer)

Notes:

1. This note is an integral part of this plan.
2. Finished surface contours, depth of fill contours, retaining wall details and proposed services provided by Calibre on 11-12-2020.
3. Location of retaining walls are indicative only. Site conditions will dictate construction limits to the material, location, length & thickness of these walls.
4. This plan has been prepared under the current legislation for the purpose of presales and should not be used for any other purpose. This plan may not contain all services which affect the subject lot and is based on design information only. This plan should not be used for any detailed designs.
5. Compaction of fill to be completed in accordance with AS3798-2007 under Level 1 supervision.
6. This plan has been prepared by Wolter Consulting Group Pty Ltd, Cadastral Surveyor to satisfy Section 11 of the Land Sales Act QLD 1984 (as amended).

RIVERBANK


WOLTER consulting group
Planning Urban Design Landscape Environment Surveying

2 0 2 4
Scale 1:200 @A3

HORIZONTAL MERIDIAN MGA

LEVEL DATUM AHD.

DATE DRAWN	DRAWING NO.	VERSION
24-02-2021	SB3594_11A-01-596	B

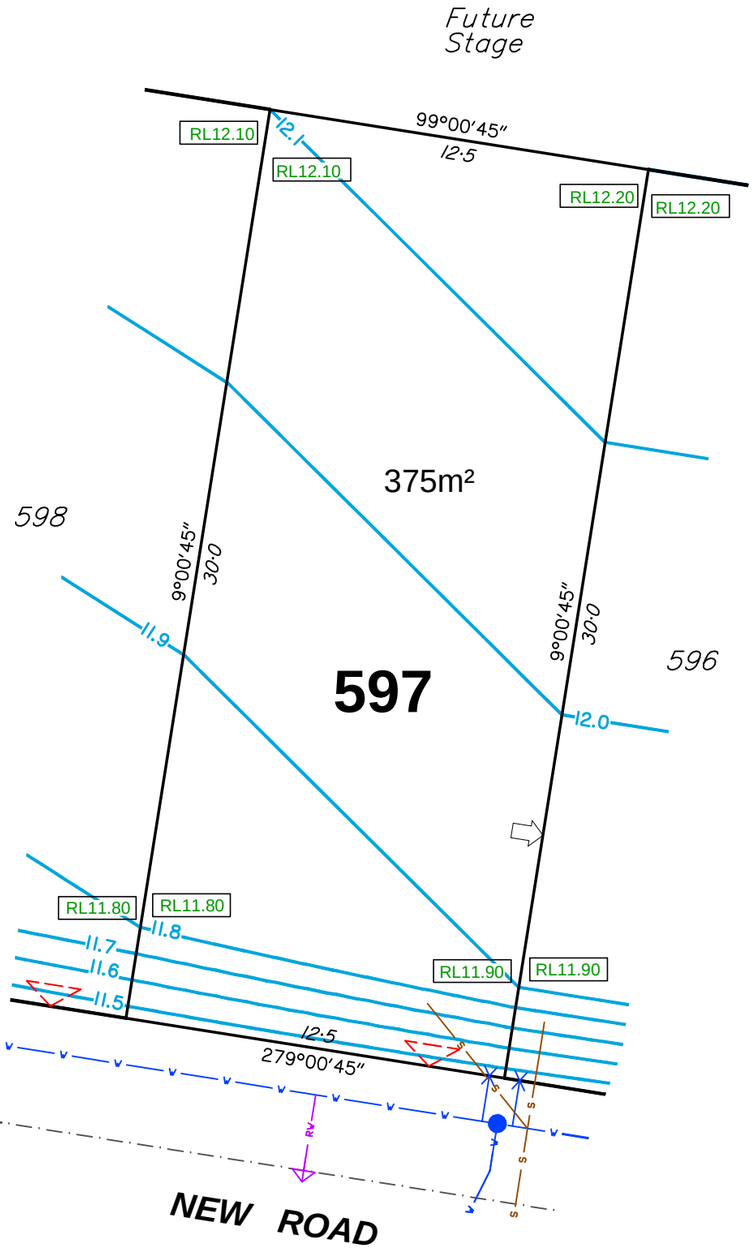

DISCLOSURE PLAN

For Proposed Lot 597
Riverbank - Stage 11A

Currently Described As
RPD: Part of Lot 1023 on SP311564
Locality: Caboolture South
Local Authority: Moreton Bay Regional

Legend:

- 46.0 — Finished Surface Contours (0.1m Interval)
- 1.0 — Depth of Fill Contours (0.1m Interval)
- Easement Boundary
- Kerb Line
- S — Sewer/Sewer Manhole
- SW — Stormwater/Stormwater Manhole
- Stormwater Gully Trap
- RW — Roofwater/Kerb Adapter
- W — Water/Water Fitting
- X — Water Meter
- Area to be Filled
- RL57.32 — Design Pad Level
- Retaining Wall
- RW — Retaining Wall Height (Retaining Wall Heights shown on the lowerside of the wall)
- Proposed Driveway
- Zero Lot Line Boundary
- 1.8m High Timber Fence (Installed by Developer)

Notes:

1. This note is an integral part of this plan.
2. Finished surface contours, depth of fill contours, retaining wall details and proposed services provided by Calibre on 11-12-2020.
3. Location of retaining walls are indicative only. Site conditions will dictate construction limits to the material, location, length & thickness of these walls.
4. This plan has been prepared under the current legislation for the purpose of presales and should not be used for any other purpose. This plan may not contain all services which affect the subject lot and is based on design information only. This plan should not be used for any detailed designs.
5. Compaction of fill to be completed in accordance with AS3798-2007 under Level 1 supervision.
6. This plan has been prepared by Wolter Consulting Group Pty Ltd, Cadastral Surveyor to satisfy Section 11 of the Land Sales Act QLD 1984 (as amended).

RIVERBANK


WOLTER consulting group
Planning Urban Design Landscape Environment Surveying

2 0 2 4
Scale 1:200 @A3

HORIZONTAL MERIDIAN
MGA

LEVEL DATUM
AHD.

DATE DRAWN	DRAWING NO.	VERSION
24-02-2021	SB3594_11A-01-597	B

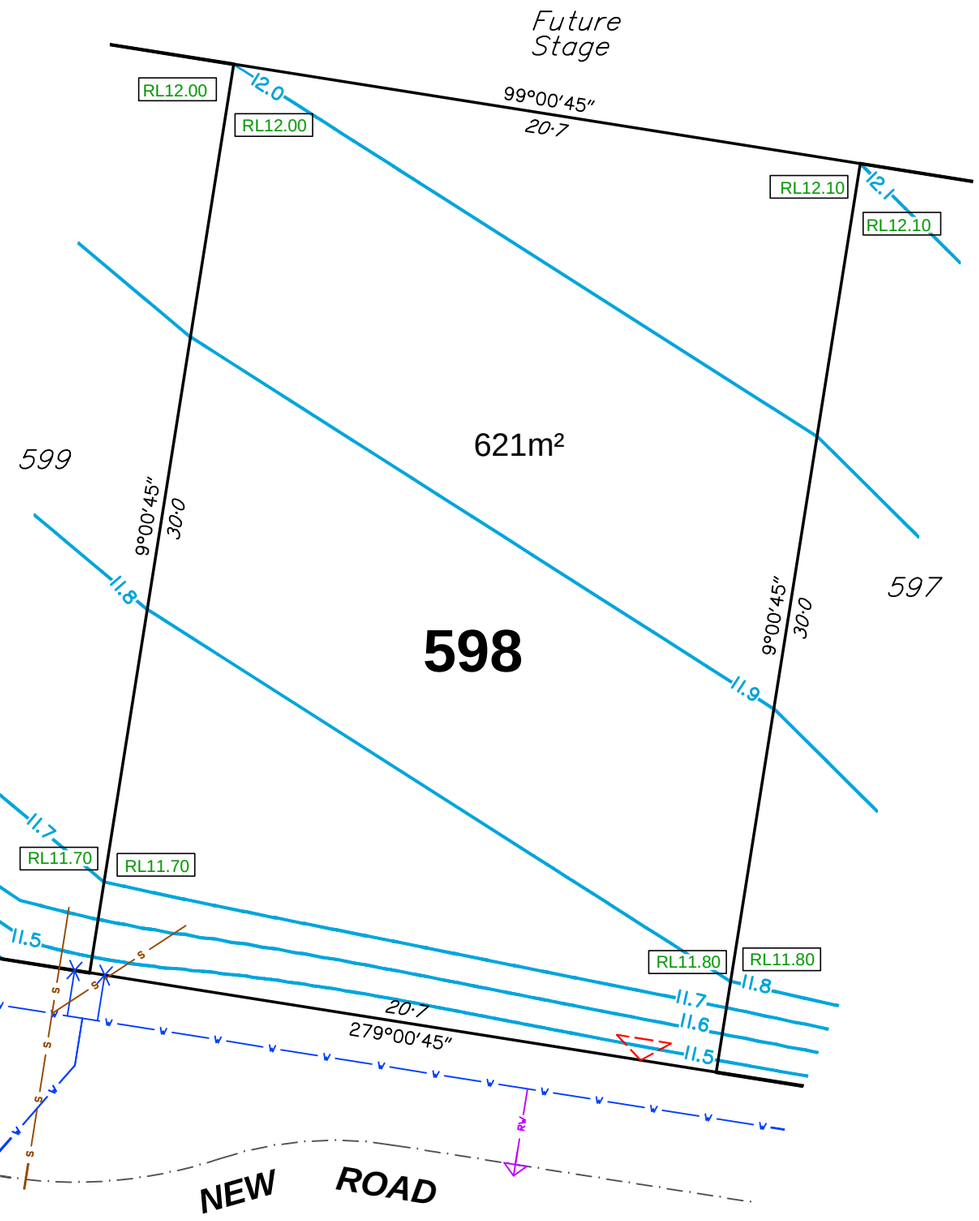

DISCLOSURE PLAN

For Proposed Lot 598
Riverbank – Stage 11A

Currently Described As
RPD: Part of Lot 1023 on SP311564
Locality: Caboolture South
Local Authority: Moreton Bay Regional

Legend:

- 46.0 — Finished Surface Contours (0.1m Interval)
- 1.0 — Depth of Fill Contours (0.1m Interval)
- Easement Boundary
- Kerb Line
- Sewer/Sewer Manhole
- Stormwater/Stormwater Manhole
- Stormwater Gully Trap
- Roofwater/Kerb Adapter
- Water/Water Fitting
- X — Water Meter
- Area to be Filled
- RL57.32 — Design Pad Level
- Retaining Wall
- RW — Retaining Wall Height (Retaining Wall Heights shown on the lowerside of the wall)
- Proposed Driveway
- Zero Lot Line Boundary
- 1.8m High Timber Fence (Installed by Developer)

Notes:

1. This note is an integral part of this plan.
2. Finished surface contours, depth of fill contours, retaining wall details and proposed services provided by Calibre on 11-12-2020.
3. Location of retaining walls are indicative only. Site conditions will dictate construction limits to the material, location, length & thickness of these walls.
4. This plan has been prepared under the current legislation for the purpose of presales and should not be used for any other purpose. This plan may not contain all services which affect the subject lot and is based on design information only. This plan should not be used for any detailed designs.
5. Compaction of fill to be completed in accordance with AS3798-2007 under Level 1 supervision.
6. This plan has been prepared by Wolter Consulting Group Pty Ltd, Cadastral Surveyor to satisfy Section 11 of the Land Sales Act QLD 1984 (as amended).

RIVERBANK


WOLTER consulting group
Planning Urban Design Landscape Environment Surveying

2 0 2 4
Scale 1:200 @A3

HORIZONTAL MERIDIAN
MGA

LEVEL DATUM
AHD.

DATE DRAWN	DRAWING NO.	VERSION
24-02-2021	SB3594_11A-01-598	B

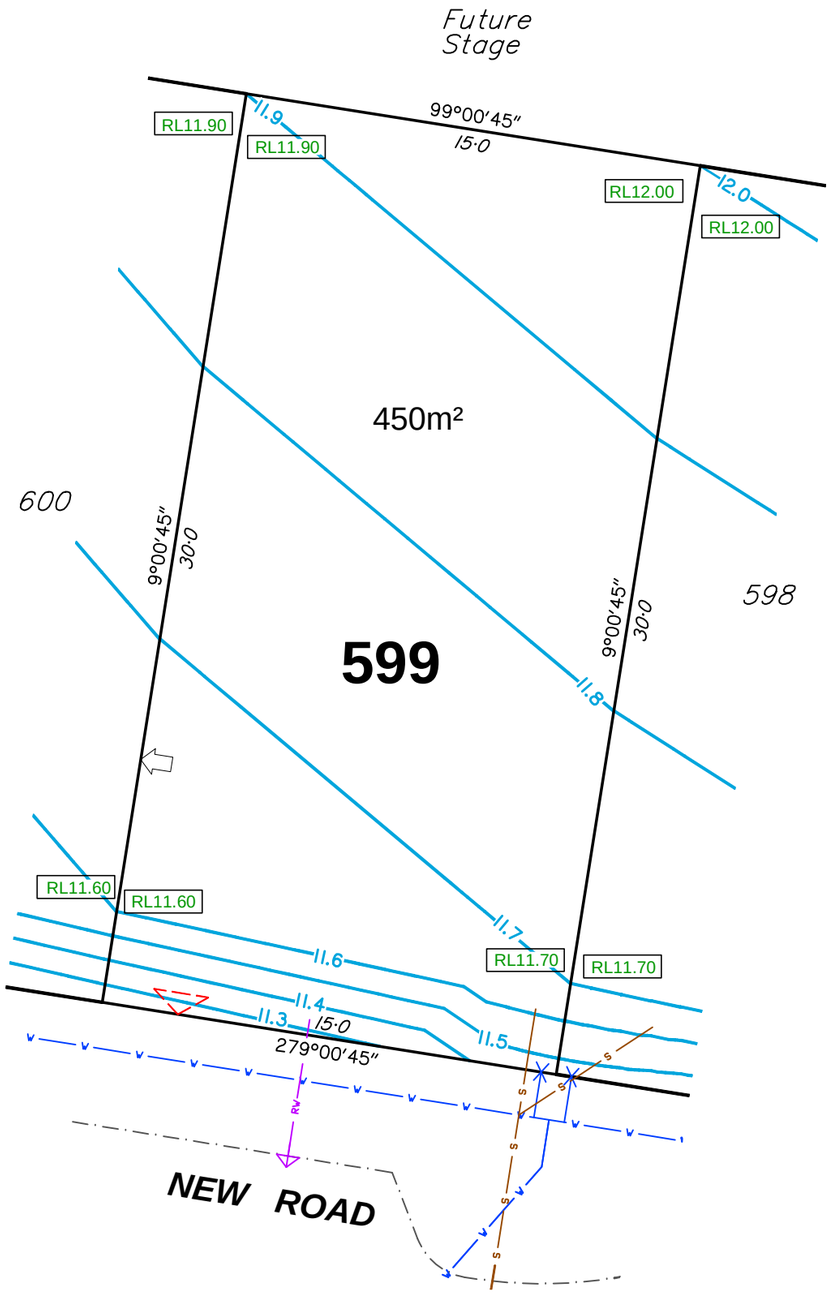

DISCLOSURE PLAN

For Proposed Lot 599
Riverbank - Stage 11A

Currently Described As
RPD: Part of Lot 1023 on SP311564
Locality: Caboolture South
Local Authority: Moreton Bay Regional

Legend:

- 46.0 — Finished Surface Contours (0.1m Interval)
- 1.0 — Depth of Fill Contours (0.1m Interval)
- Easement Boundary
- Kerb Line
- S — Sewer/Sewer Manhole
- SW — Stormwater/Stormwater Manhole
- Stormwater Gully Trap
- RW — Roofwater/Kerb Adapter
- W — Water/Water Fitting
- X — Water Meter
- Area to be Filled
- RL57.32 — Design Pad Level
- Retaining Wall
- RW — Retaining Wall Height (Retaining Wall Heights shown on the lowerside of the wall)
- Proposed Driveway
- Zero Lot Line Boundary
- 1.8m High Timber Fence (Installed by Developer)

Notes:

1. This note is an integral part of this plan.
2. Finished surface contours, depth of fill contours, retaining wall details and proposed services provided by Calibre on 11-12-2020.
3. Location of retaining walls are indicative only. Site conditions will dictate construction limits to the material, location, length & thickness of these walls.
4. This plan has been prepared under the current legislation for the purpose of presales and should not be used for any other purpose. This plan may not contain all services which affect the subject lot and is based on design information only. This plan should not be used for any detailed designs.
5. Compaction of fill to be completed in accordance with AS3798-2007 under Level 1 supervision.
6. This plan has been prepared by Wolter Consulting Group Pty Ltd, Cadastral Surveyor to satisfy Section 11 of the Land Sales Act QLD 1984 (as amended).

RIVERBANK


WOLTER consulting group
Planning Urban Design Landscape Environment Surveying

2 0 2 4
Scale 1:200 @A3

HORIZONTAL MERIDIAN MGA

LEVEL DATUM AHD.

DATE DRAWN	DRAWING NO.	VERSION
24-02-2021	SB3594_11A-01-599	B

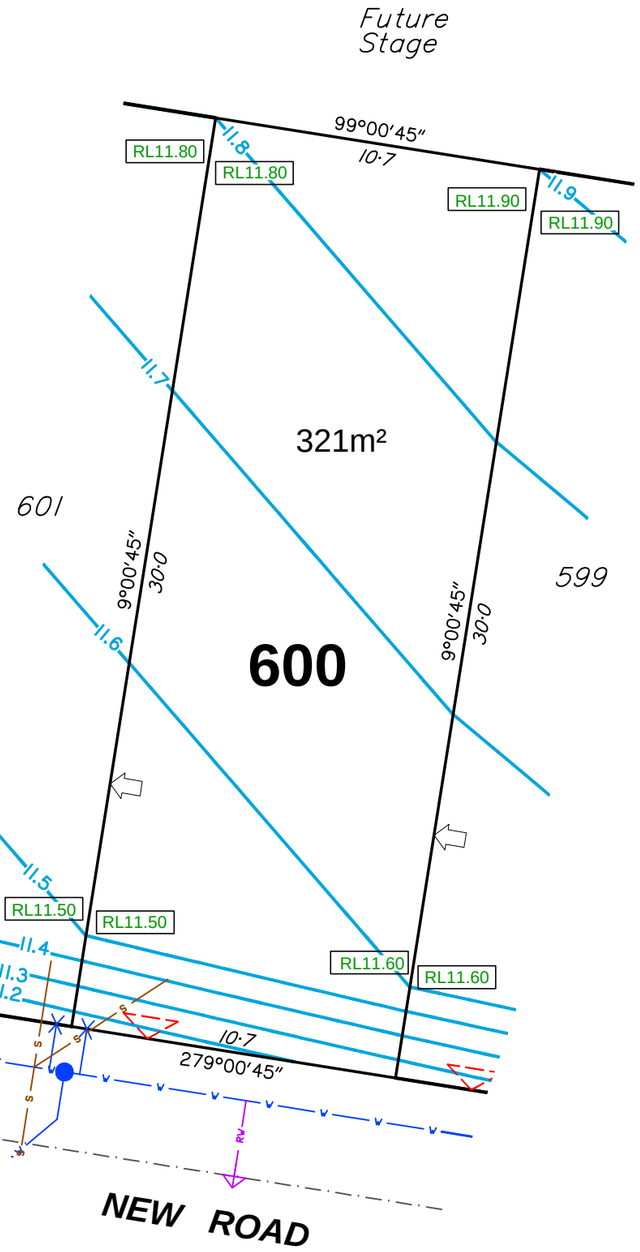

DISCLOSURE PLAN

For Proposed Lot 600
Riverbank - Stage 11A

Currently Described As
RPD: Part of Lot 1023 on SP311564
Locality: Caboolture South
Local Authority: Moreton Bay Regional

Legend:

- 46.0 — Finished Surface Contours (0.1m Interval)
- 1.0 — Depth of Fill Contours (0.1m Interval)
- Easement Boundary
- Kerb Line
- Sewer/Sewer Manhole
- Stormwater/Stormwater Manhole
- Stormwater Gully Trap
- Roofwater/Kerb Adapter
- Water/Water Fitting
- X — Water Meter
- Area to be Filled
- RL57.32 — Design Pad Level
- Retaining Wall
- RW — Retaining Wall Height (Retaining Wall Heights shown on the lowerside of the wall)
- Proposed Driveway
- Zero Lot Line Boundary
- 1.8m High Timber Fence (Installed by Developer)

Notes:

1. This note is an integral part of this plan.
2. Finished surface contours, depth of fill contours, retaining wall details and proposed services provided by Calibre on 11-12-2020.
3. Location of retaining walls are indicative only. Site conditions will dictate construction limits to the material, location, length & thickness of these walls.
4. This plan has been prepared under the current legislation for the purpose of presales and should not be used for any other purpose. This plan may not contain all services which affect the subject lot and is based on design information only. This plan should not be used for any detailed designs.
5. Compaction of fill to be completed in accordance with AS3798-2007 under Level 1 supervision.
6. This plan has been prepared by Wolter Consulting Group Pty Ltd, Cadastral Surveyor to satisfy Section 11 of the Land Sales Act QLD 1984 (as amended).

RIVERBANK


WOLTER consulting group
Planning Urban Design Landscape Environment Surveying

2 0 2 4
Scale 1:200 @A3

HORIZONTAL MERIDIAN
MGA

LEVEL DATUM
AHD.

DATE DRAWN	DRAWING NO.	VERSION
24-02-2021	SB3594_11A-01-600	B

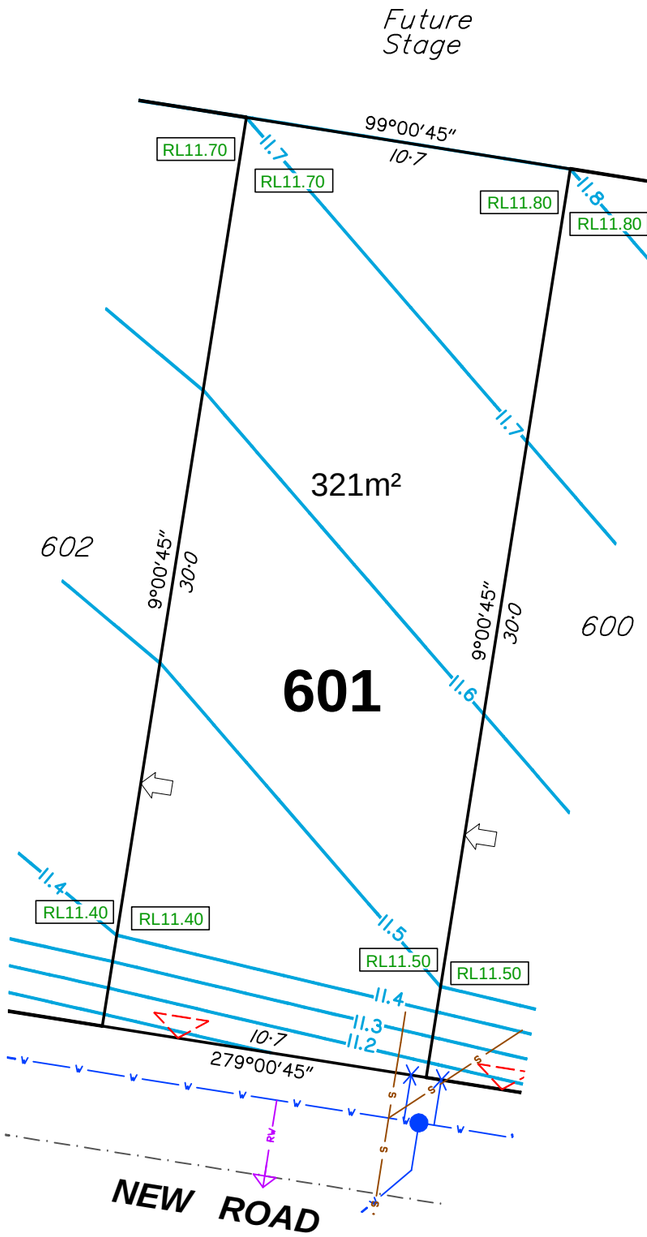

DISCLOSURE PLAN

For Proposed Lot 601
Riverbank - Stage 11A

Currently Described As
RPD: Part of Lot 1023 on SP311564
Locality: Caboolture South
Local Authority: Moreton Bay Regional

Legend:

- 46.0 — Finished Surface Contours (0.1m Interval)
- 1.0 — Depth of Fill Contours (0.1m Interval)
- Easement Boundary
- Kerb Line
- S — S — Sewer/Sewer Manhole
- SW — SW — Stormwater/Stormwater Manhole
- Stormwater Gully Trap
- RW — RW — Roofwater/Kerb Adapter
- W — W — Water/Water Fitting
- X — Water Meter
- Area to be Filled
- RL57.32 — Design Pad Level
- Retaining Wall
- RW — Retaining Wall Height (Retaining Wall Heights shown on the lowerside of the wall)
- Proposed Driveway
- Zero Lot Line Boundary
- // — // — 1.8m High Timber Fence (Installed by Developer)

Notes:

1. This note is an integral part of this plan.
2. Finished surface contours, depth of fill contours, retaining wall details and proposed services provided by Calibre on 11-12-2020.
3. Location of retaining walls are indicative only. Site conditions will dictate construction limits to the material, location, length & thickness of these walls.
4. This plan has been prepared under the current legislation for the purpose of presales and should not be used for any other purpose. This plan may not contain all services which affect the subject lot and is based on design information only. This plan should not be used for any detailed designs.
5. Compaction of fill to be completed in accordance with AS3798-2007 under Level 1 supervision.
6. This plan has been prepared by Wolter Consulting Group Pty Ltd, Cadastral Surveyor to satisfy Section 11 of the Land Sales Act QLD 1984 (as amended).

RIVERBANK


WOLTER consulting group
Planning Urban Design Landscape Environment Surveying

2 0 2 4
Scale 1:200 @A3

HORIZONTAL MERIDIAN MGA

LEVEL DATUM AHD.

DATE DRAWN	DRAWING NO.	VERSION
24-02-2021	SB3594_11A-01-601	B

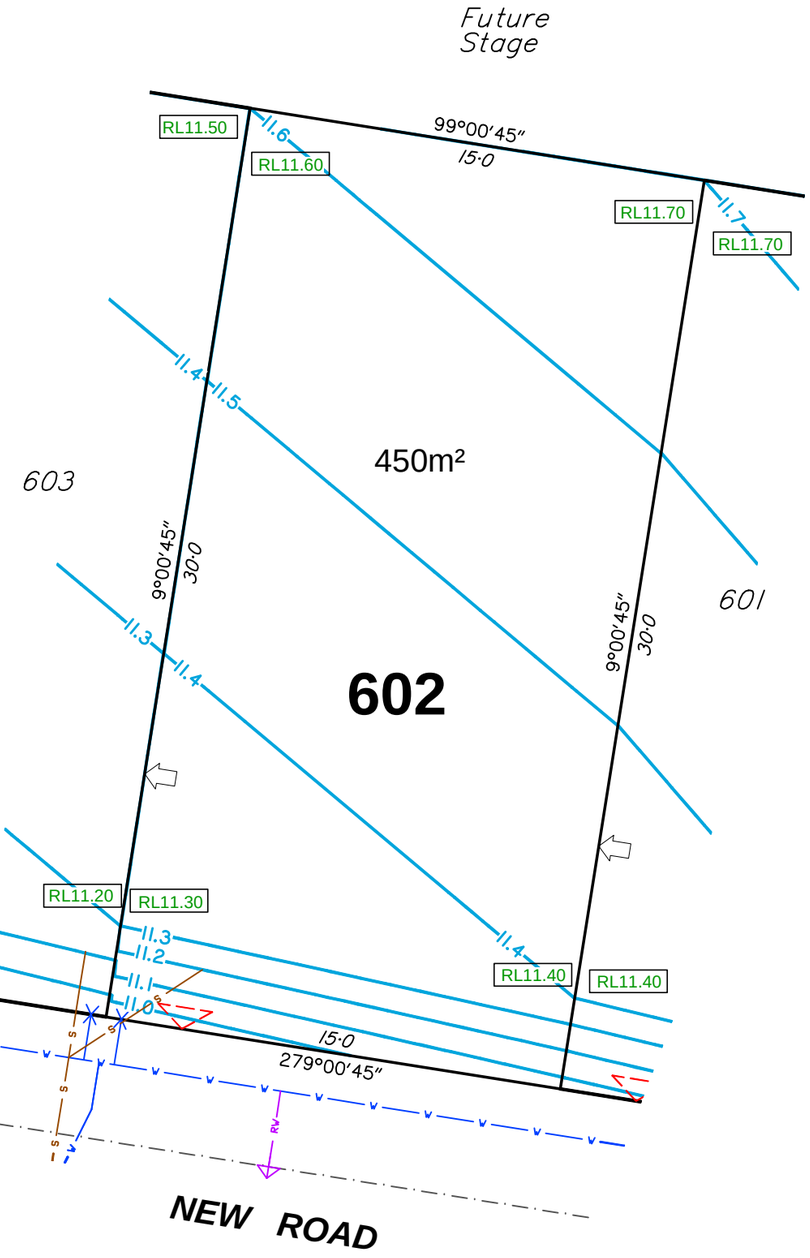

DISCLOSURE PLAN

For Proposed Lot 602
Riverbank - Stage 11A

Currently Described As
RPD: Part of Lot 1023 on SP311564
Locality: Caboolture South
Local Authority: Moreton Bay Regional

Legend:

- 46.0 — Finished Surface Contours (0.1m Interval)
- 1.0 — Depth of Fill Contours (0.1m Interval)
- Easement Boundary
- Kerb Line
- Sewer/Sewer Manhole
- Stormwater/Stormwater Manhole
- Stormwater Gully Trap
- Roofwater/Kerb Adapter
- Water/Water Fitting
- X — Water Meter
- Area to be Filled
- RL57.32 — Design Pad Level
- Retaining Wall
- RW — Retaining Wall Height (Retaining Wall Heights shown on the lowerside of the wall)
- Proposed Driveway
- Zero Lot Line Boundary
- 1.8m High Timber Fence (Installed by Developer)

Notes:

1. This note is an integral part of this plan.
2. Finished surface contours, depth of fill contours, retaining wall details and proposed services provided by Calibre on 11-12-2020.
3. Location of retaining walls are indicative only. Site conditions will dictate construction limits to the material, location, length & thickness of these walls.
4. This plan has been prepared under the current legislation for the purpose of presales and should not be used for any other purpose. This plan may not contain all services which affect the subject lot and is based on design information only. This plan should not be used for any detailed designs.
5. Compaction of fill to be completed in accordance with AS3798-2007 under Level 1 supervision.
6. This plan has been prepared by Wolter Consulting Group Pty Ltd, Cadastral Surveyor to satisfy Section 11 of the Land Sales Act QLD 1984 (as amended).

RIVERBANK


WOLTER consulting group
Planning Urban Design Landscape Environment Surveying

2 0 2 4
Scale 1:200 @A3

HORIZONTAL MERIDIAN
MGA

LEVEL DATUM
AHD.

DATE DRAWN	DRAWING NO.	VERSION
24-02-2021	SB3594_11A-01-602	B

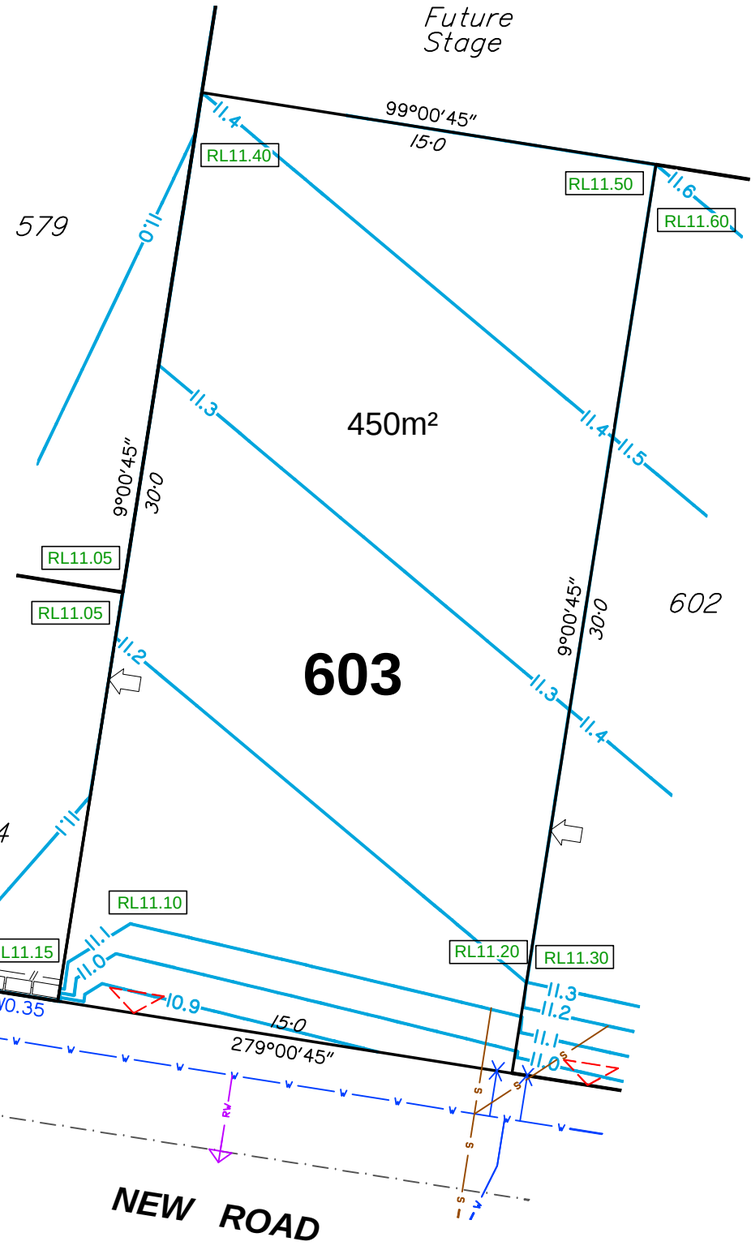

DISCLOSURE PLAN

For Proposed Lot 603
Riverbank - Stage 11A

Currently Described As
RPD: Part of Lot 1023 on SP311564
Locality: Caboolture South
Local Authority: Moreton Bay Regional

Legend:

- 46.0 — Finished Surface Contours (0.1m Interval)
- 1.0 — Depth of Fill Contours (0.1m Interval)
- Easement Boundary
- Kerb Line
- S — S — Sewer/Sewer Manhole
- SW — SW — Stormwater/Stormwater Manhole
- Stormwater Gully Trap
- RW — RW — Roofwater/Kerb Adapter
- W — W — Water/Water Fitting
- X — Water Meter
- Area to be Filled
- RL57.32 — Design Pad Level
- Retaining Wall
- RW — Retaining Wall Height (Retaining Wall Heights shown on the lowerside of the wall)
- Proposed Driveway
- Zero Lot Line Boundary
- // — // — 1.8m High Timber Fence (Installed by Developer)

Notes:

1. This note is an integral part of this plan.
2. Finished surface contours, depth of fill contours, retaining wall details and proposed services provided by Calibre on 11-12-2020.
3. Location of retaining walls are indicative only. Site conditions will dictate construction limits to the material, location, length & thickness of these walls.
4. This plan has been prepared under the current legislation for the purpose of presales and should not be used for any other purpose. This plan may not contain all services which affect the subject lot and is based on design information only. This plan should not be used for any detailed designs.
5. Compaction of fill to be completed in accordance with AS3798-2007 under Level 1 supervision.
6. This plan has been prepared by Wolter Consulting Group Pty Ltd, Cadastral Surveyor to satisfy Section 11 of the Land Sales Act QLD 1984 (as amended).

RIVERBANK


WOLTER consulting group
Planning Urban Design Landscape Environment Surveying

2 0 2 4
Scale 1:200 @A3

HORIZONTAL MERIDIAN MGA

LEVEL DATUM AHD.

DATE DRAWN	DRAWING NO.	VERSION
24-02-2021	SB3594_11A-01-603	B

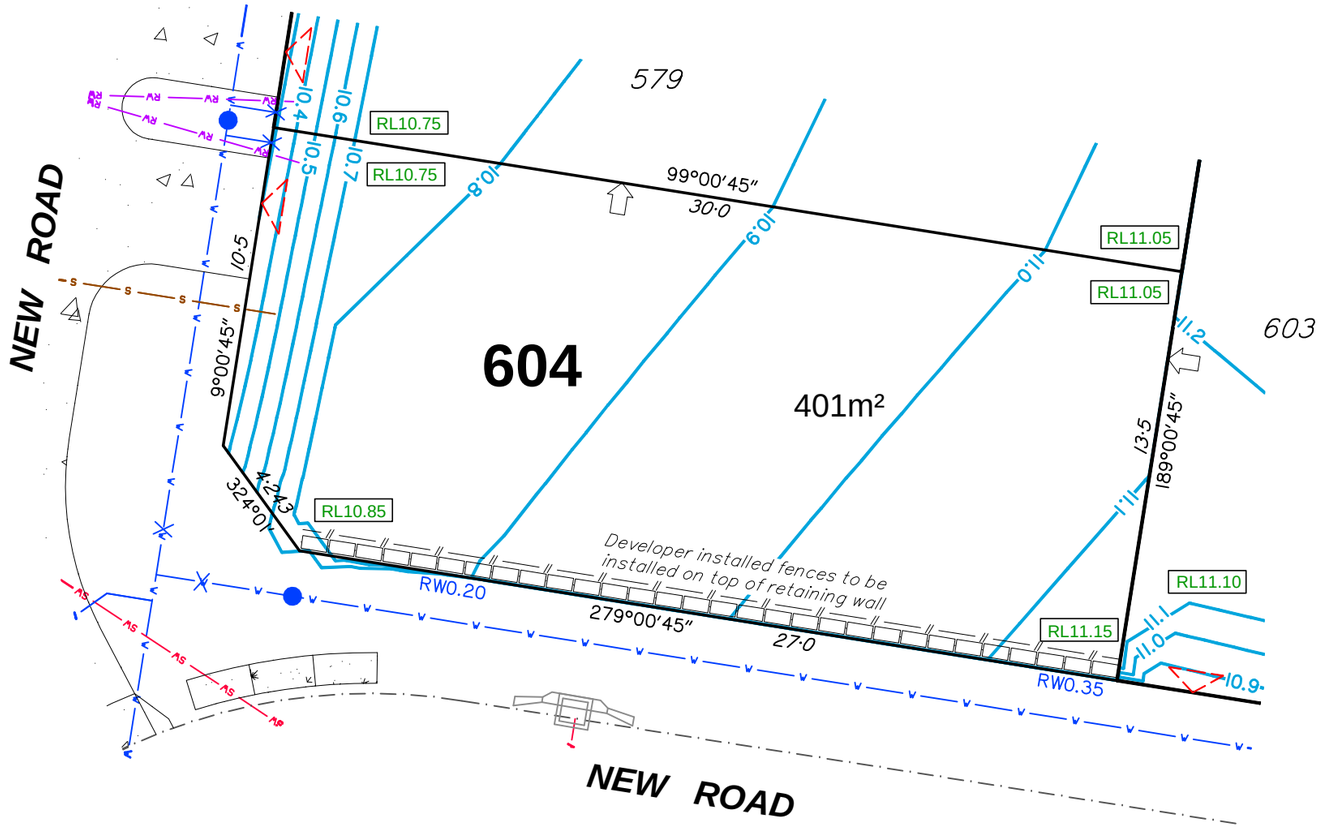

DISCLOSURE PLAN

For Proposed Lot 604
Riverbank - Stage 11A

Currently Described As
RPD: Part of Lot 1023 on SP311564
Locality: Caboolture South
Local Authority: Moreton Bay Regional

Legend:

- 46.0 — Finished Surface Contours (0.1m Interval)
- 1.0 — Depth of Fill Contours (0.1m Interval)
- Easement Boundary
- Kerb Line
- Sewer/Sewer Manhole
- Stormwater/Stormwater Manhole
- Stormwater Gully Trap
- Roofwater/Kerb Adapter
- Water/Water Fitting
- X — Water Meter
- Area to be Filled
- RL57.32 — Design Pad Level
- Retaining Wall
- RW — Retaining Wall Height (Retaining Wall Heights shown on the lowerside of the wall)
- Proposed Driveway
- Zero Lot Line Boundary
- 1.8m High Timber Fence (Installed by Developer)

Notes:

1. This note is an integral part of this plan.
2. Finished surface contours, depth of fill contours, retaining wall details and proposed services provided by Calibre on 11-12-2020.
3. Location of retaining walls are indicative only. Site conditions will dictate construction limits to the material, location, length & thickness of these walls.
4. This plan has been prepared under the current legislation for the purpose of presales and should not be used for any other purpose. This plan may not contain all services which affect the subject lot and is based on design information only. This plan should not be used for any detailed designs.
5. Compaction of fill to be completed in accordance with AS3798-2007 under Level 1 supervision.
6. This plan has been prepared by Wolter Consulting Group Pty Ltd, Cadastral Surveyor to satisfy Section 11 of the Land Sales Act QLD 1984 (as amended).

RIVERBANK


WOLTER consulting group
Planning Urban Design Landscape Environment Surveying

2 0 2 4
Scale 1:200 @A3

HORIZONTAL MERIDIAN
MGA

LEVEL DATUM
AHD.

DATE DRAWN	DRAWING NO.	VERSION
10-02-2021	SB3594_11A-01-604	B

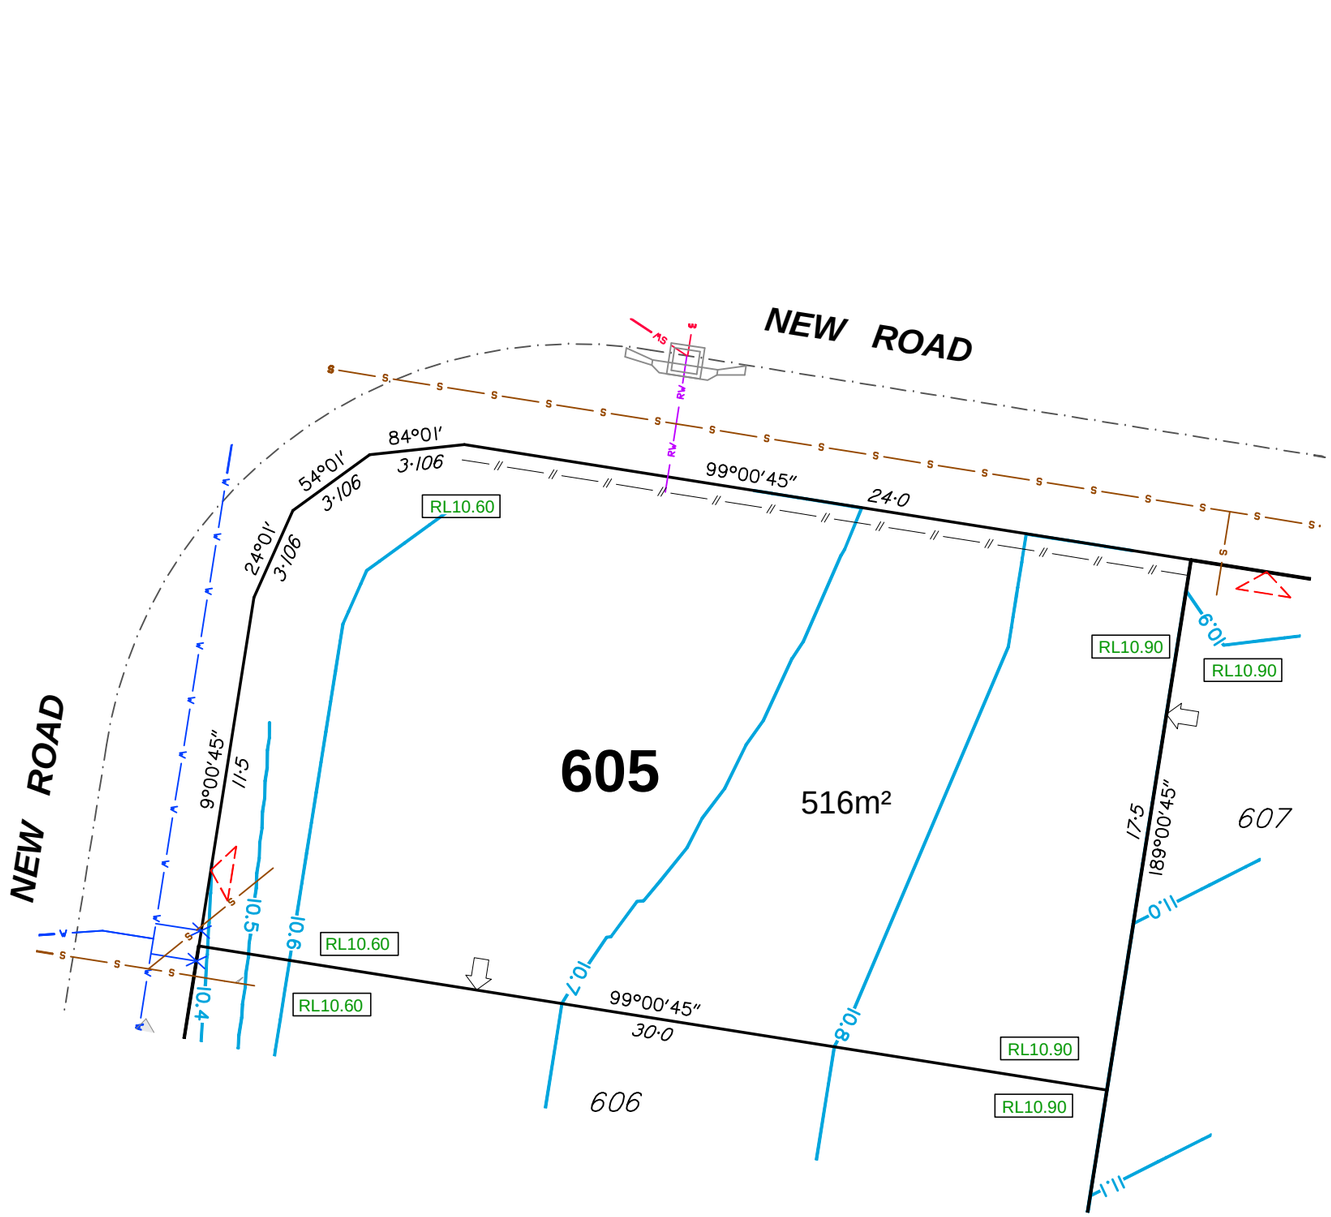

DISCLOSURE PLAN

For Proposed Lot 605
Riverbank - Stage 11A

Currently Described As
RPD: Part of Lot 1023 on SP311564
Locality: Caboolture South
Local Authority: Moreton Bay Regional

Legend:

- 46.0 — Finished Surface Contours (0.1m Interval)
- 1.0 — Depth of Fill Contours (0.1m Interval)
- Easement Boundary
- Kerb Line
- Sewer/Sewer Manhole
- Stormwater/Stormwater Manhole
- Stormwater Gully Trap
- Roofwater/Kerb Adapter
- Water/Water Fitting
- X — Water Meter
- Area to be Filled
- RL57.32 — Design Pad Level
- Retaining Wall
- RW — Retaining Wall Height (Retaining Wall Heights shown on the lowerside of the wall)
- Proposed Driveway
- Zero Lot Line Boundary
- 1.8m High Timber Fence (Installed by Developer)

Notes:

1. This note is an integral part of this plan.
2. Finished surface contours, depth of fill contours, retaining wall details and proposed services provided by Calibre on 11-12-2020.
3. Location of retaining walls are indicative only. Site conditions will dictate construction limits to the material, location, length & thickness of these walls.
4. This plan has been prepared under the current legislation for the purpose of presales and should not be used for any other purpose. This plan may not contain all services which affect the subject lot and is based on design information only. This plan should not be used for any detailed designs.
5. Compaction of fill to be completed in accordance with AS3798-2007 under Level 1 supervision.
6. This plan has been prepared by Wolter Consulting Group Pty Ltd, Cadastral Surveyor to satisfy Section 11 of the Land Sales Act QLD 1984 (as amended).

RIVERBANK


WOLTER consulting group
Planning Urban Design Landscape Environment Surveying

2 0 2 4
Scale 1:200 @A3

HORIZONTAL MERIDIAN
MGA

LEVEL DATUM
AHD.

DATE DRAWN	DRAWING NO.	VERSION
24-02-2021	SB3594_11A-01-605	B

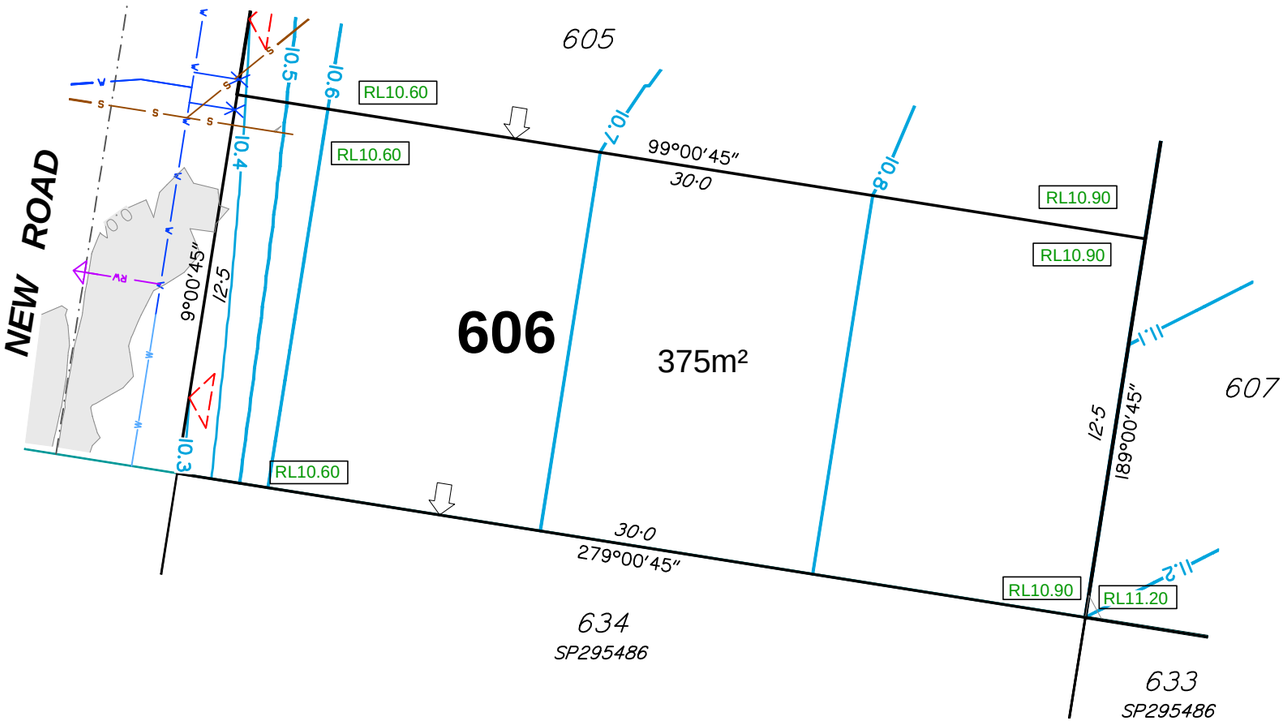

DISCLOSURE PLAN

For Proposed Lot 606
Riverbank - Stage 11A

Currently Described As
RPD: Part of Lot 1023 on SP311564
Locality: Caboolture South
Local Authority: Moreton Bay Regional

Legend:

- 46.0 — Finished Surface Contours (0.1m Interval)
- 1.0 — Depth of Fill Contours (0.1m Interval)
- Easement Boundary
- Kerb Line
- S — Sewer/Sewer Manhole
- SW — Stormwater/Stormwater Manhole
- Stormwater Gully Trap
- RW — Roofwater/Kerb Adapter
- W — Water/Water Fitting
- X — Water Meter
- Area to be Filled
- RL57.32 — Design Pad Level
- Retaining Wall
- RW — Retaining Wall Height (Retaining Wall Heights shown on the lowerside of the wall)
- Proposed Driveway
- Zero Lot Line Boundary
- 1.8m High Timber Fence (Installed by Developer)

Notes:

1. This note is an integral part of this plan.
2. Finished surface contours, depth of fill contours, retaining wall details and proposed services provided by Calibre on 11-12-2020.
3. Location of retaining walls are indicative only. Site conditions will dictate construction limits to the material, location, length & thickness of these walls.
4. This plan has been prepared under the current legislation for the purpose of presales and should not be used for any other purpose. This plan may not contain all services which affect the subject lot and is based on design information only. This plan should not be used for any detailed designs.
5. Compaction of fill to be completed in accordance with AS3798-2007 under Level 1 supervision.
6. This plan has been prepared by Wolter Consulting Group Pty Ltd, Cadastral Surveyor to satisfy Section 11 of the Land Sales Act QLD 1984 (as amended).

RIVERBANK


WOLTER consulting group
Planning Urban Design Landscape Environment Surveying

2 0 2 4
Scale 1:200 @A3

HORIZONTAL MERIDIAN MGA

LEVEL DATUM AHD.

DATE DRAWN	DRAWING NO.	VERSION
24-02-2021	SB3594_11A-01-606	B

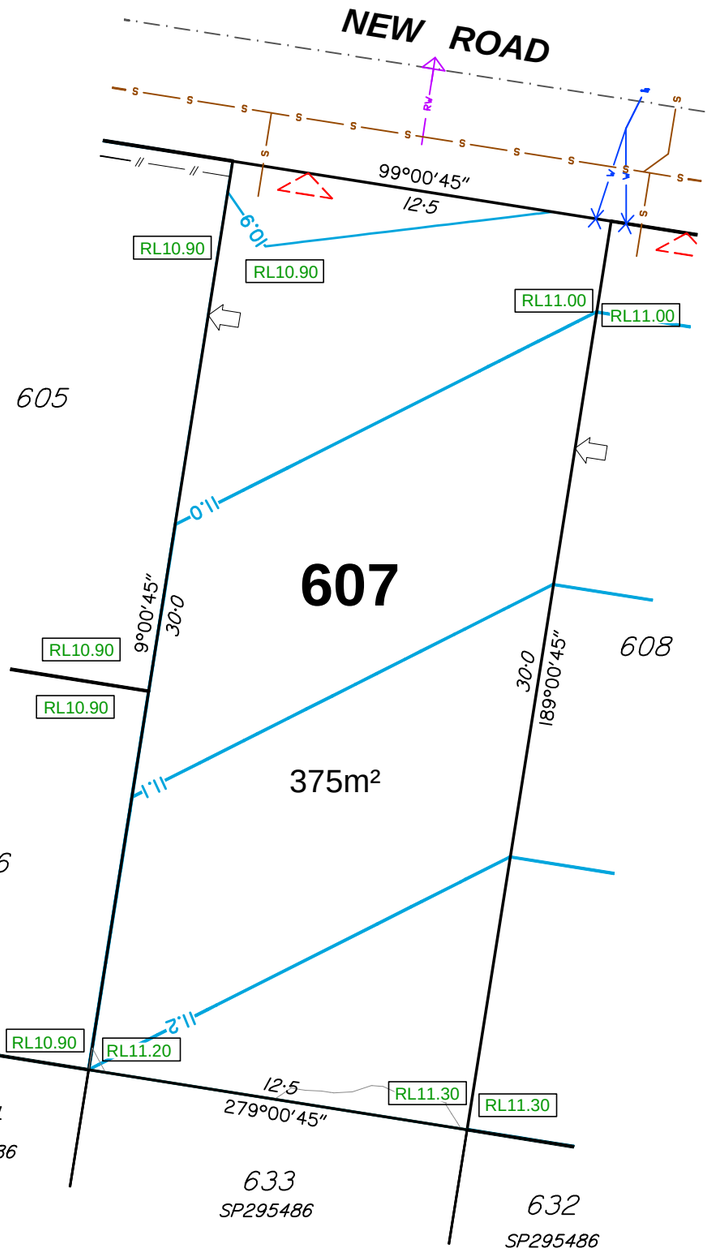

DISCLOSURE PLAN

For Proposed Lot 607
Riverbank - Stage 11A

Currently Described As
RPD: Part of Lot 1023 on SP311564
Locality: Caboolture South
Local Authority: Moreton Bay Regional

Legend:

- 46.0 — Finished Surface Contours (0.1m Interval)
- 1.0 — Depth of Fill Contours (0.1m Interval)
- Easement Boundary
- Kerb Line
- S — Sewer/Sewer Manhole
- SW — Stormwater/Stormwater Manhole
- Stormwater Gully Trap
- RV — Roofwater/Kerb Adapter
- W — Water/Water Fitting
- X — Water Meter
- Area to be Filled
- RL57.32 — Design Pad Level
- Retaining Wall
- RW — Retaining Wall Height (Retaining Wall Heights shown on the lowerside of the wall)
- Proposed Driveway
- Zero Lot Line Boundary
- 1.8m High Timber Fence (Installed by Developer)

Notes:

1. This note is an integral part of this plan.
2. Finished surface contours, depth of fill contours, retaining wall details and proposed services provided by Calibre on 11-12-2020.
3. Location of retaining walls are indicative only. Site conditions will dictate construction limits to the material, location, length & thickness of these walls.
4. This plan has been prepared under the current legislation for the purpose of presales and should not be used for any other purpose. This plan may not contain all services which affect the subject lot and is based on design information only. This plan should not be used for any detailed designs.
5. Compaction of fill to be completed in accordance with AS3798-2007 under Level 1 supervision.
6. This plan has been prepared by Wolter Consulting Group Pty Ltd, Cadastral Surveyor to satisfy Section 11 of the Land Sales Act QLD 1984 (as amended).

RIVERBANK


WOLTER consulting group
Planning Urban Design Landscape Environment Surveying

2 0 2 4
Scale 1:200 @A3

HORIZONTAL MERIDIAN
MGA

LEVEL DATUM
AHD.

DATE DRAWN	DRAWING NO.	VERSION
18-12-2020	SB3594_11A-01-607	A

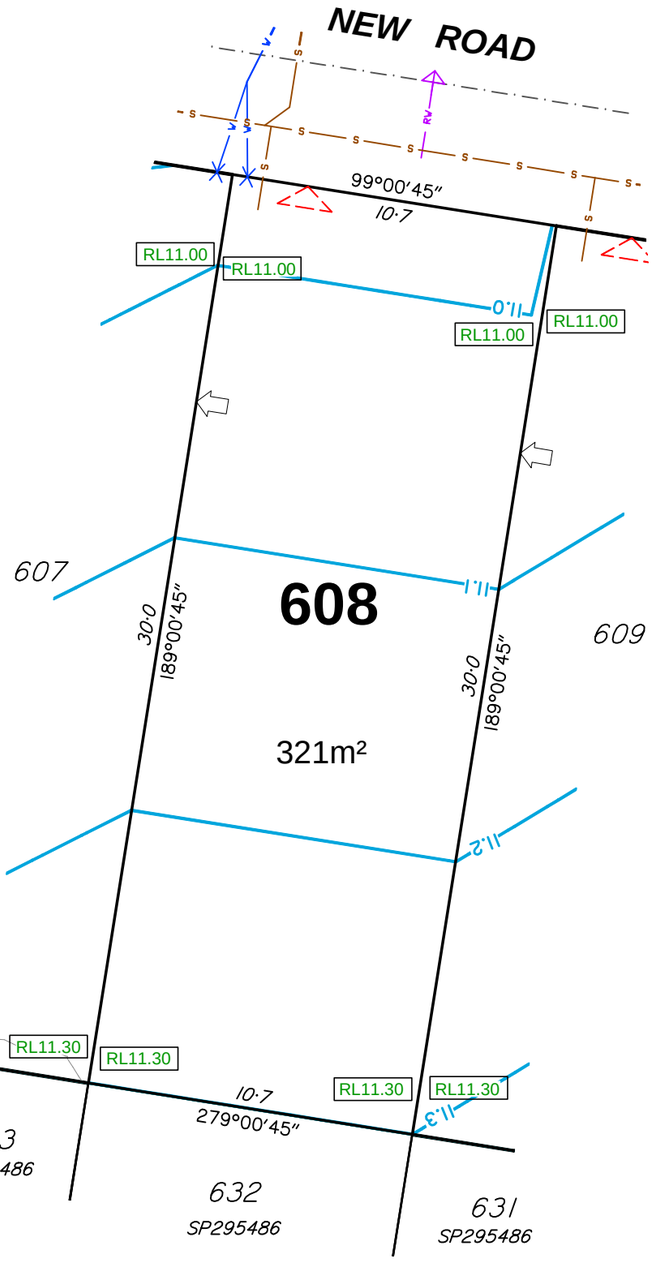

DISCLOSURE PLAN

For Proposed Lot 608
Riverbank - Stage 11A

Currently Described As
RPD: Part of Lot 1023 on SP311564
Locality: Caboolture South
Local Authority: Moreton Bay Regional

Legend:

- 46.0 — Finished Surface Contours (0.1m Interval)
- 1.0 — Depth of Fill Contours (0.1m Interval)
- Easement Boundary
- Kerb Line
- S — S — Sewer/Sewer Manhole
- SW — SW — Stormwater/Stormwater Manhole
- Stormwater Gully Trap
- RV — RV — Roofwater/Kerb Adapter
- W — W — Water/Water Fitting
- X — Water Meter
- Area to be Filled
- RL57.32 — Design Pad Level
- Retaining Wall
- RW — Retaining Wall Height (Retaining Wall Heights shown on the lowerside of the wall)
- Proposed Driveway
- Zero Lot Line Boundary
- // — // — 1.8m High Timber Fence (Installed by Developer)

Notes:

1. This note is an integral part of this plan.
2. Finished surface contours, depth of fill contours, retaining wall details and proposed services provided by Calibre on 11-12-2020.
3. Location of retaining walls are indicative only. Site conditions will dictate construction limits to the material, location, length & thickness of these walls.
4. This plan has been prepared under the current legislation for the purpose of presales and should not be used for any other purpose. This plan may not contain all services which affect the subject lot and is based on design information only. This plan should not be used for any detailed designs.
5. Compaction of fill to be completed in accordance with AS3798-2007 under Level 1 supervision.
6. This plan has been prepared by Wolter Consulting Group Pty Ltd, Cadastral Surveyor to satisfy Section 11 of the Land Sales Act QLD 1984 (as amended).

RIVERBANK


WOLTER consulting group
Planning Urban Design Landscape Environment Surveying

2 0 2 4
Scale 1:200 @A3

HORIZONTAL MERIDIAN
MGA

LEVEL DATUM
AHD.

DATE DRAWN	DRAWING NO.	VERSION
18-12-2020	SB3594_11A-01-608	A

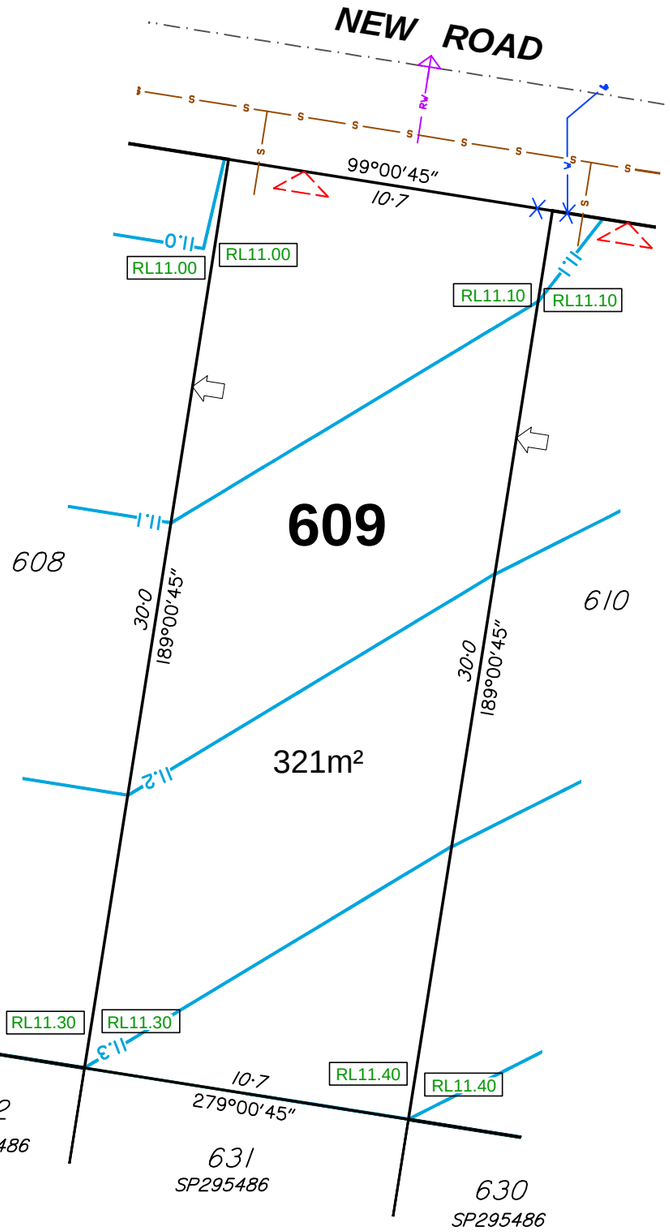

DISCLOSURE PLAN

For Proposed Lot 609
Riverbank - Stage 11A

Currently Described As
RPD: Part of Lot 1023 on SP311564
Locality: Caboolture South
Local Authority: Moreton Bay Regional

Legend:

- 46.0 — Finished Surface Contours (0.1m Interval)
- 1.0 — Depth of Fill Contours (0.1m Interval)
- Easement Boundary
- Kerb Line
- S — Sewer/Sewer Manhole
- SW — Stormwater/Stormwater Manhole
- Stormwater Gully Trap
- RW — Roofwater/Kerb Adapter
- W — Water/Water Fitting
- X — Water Meter
- Area to be Filled
- RL57.32 — Design Pad Level
- Retaining Wall
- RW — Retaining Wall Height (Retaining Wall Heights shown on the lowerside of the wall)
- Proposed Driveway
- Zero Lot Line Boundary
- 1.8m High Timber Fence (Installed by Developer)

Notes:

1. This note is an integral part of this plan.
2. Finished surface contours, depth of fill contours, retaining wall details and proposed services provided by Calibre on 11-12-2020.
3. Location of retaining walls are indicative only. Site conditions will dictate construction limits to the material, location, length & thickness of these walls.
4. This plan has been prepared under the current legislation for the purpose of presales and should not be used for any other purpose. This plan may not contain all services which affect the subject lot and is based on design information only. This plan should not be used for any detailed designs.
5. Compaction of fill to be completed in accordance with AS3798-2007 under Level 1 supervision.
6. This plan has been prepared by Wolter Consulting Group Pty Ltd, Cadastral Surveyor to satisfy Section 11 of the Land Sales Act QLD 1984 (as amended).

RIVERBANK


WOLTER consulting group
Planning Urban Design Landscape Environment Surveying

2 0 2 4
Scale 1:200 @A3

HORIZONTAL MERIDIAN
MGA

LEVEL DATUM
AHD.

DATE DRAWN	DRAWING NO.	VERSION
18-12-2020	SB3594_11A-01-609	A

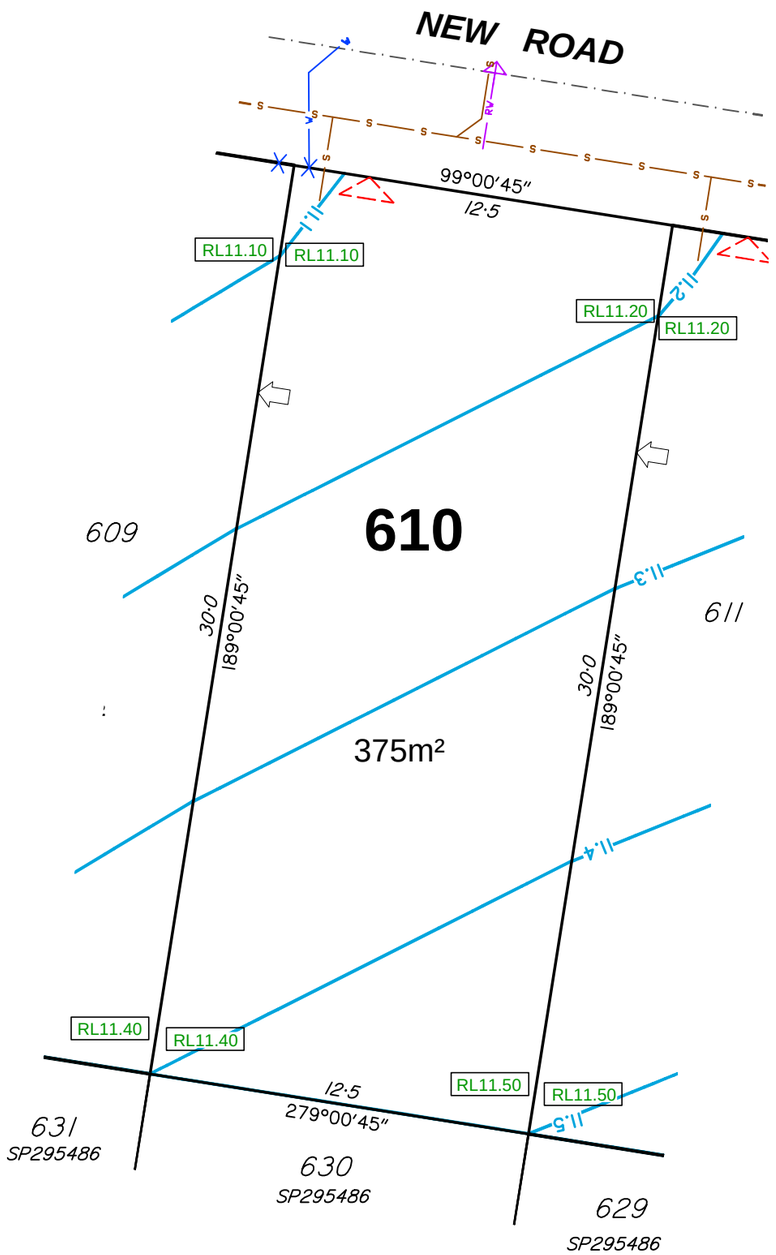

DISCLOSURE PLAN

For Proposed Lot 610
Riverbank - Stage 11A

Currently Described As
RPD: Part of Lot 1023 on SP311564
Locality: Caboolture South
Local Authority: Moreton Bay Regional

Legend:

- 46.0 — Finished Surface Contours (0.1m Interval)
- 1.0 — Depth of Fill Contours (0.1m Interval)
- Easement Boundary
- Kerb Line
- S — Sewer/Sewer Manhole
- SW — Stormwater/Stormwater Manhole
- Stormwater Gully Trap
- RW — Roofwater/Kerb Adapter
- W — Water/Water Fitting
- X — Water Meter
- Area to be Filled
- RL57.32 — Design Pad Level
- Retaining Wall
- RW — Retaining Wall Height (Retaining Wall Heights shown on the lowerside of the wall)
- Proposed Driveway
- Zero Lot Line Boundary
- 1.8m High Timber Fence (Installed by Developer)

Notes:

1. This note is an integral part of this plan.
2. Finished surface contours, depth of fill contours, retaining wall details and proposed services provided by Calibre on 11-12-2020.
3. Location of retaining walls are indicative only. Site conditions will dictate construction limits to the material, location, length & thickness of these walls.
4. This plan has been prepared under the current legislation for the purpose of presales and should not be used for any other purpose. This plan may not contain all services which affect the subject lot and is based on design information only. This plan should not be used for any detailed designs.
5. Compaction of fill to be completed in accordance with AS3798-2007 under Level 1 supervision.
6. This plan has been prepared by Wolter Consulting Group Pty Ltd, Cadastral Surveyor to satisfy Section 11 of the Land Sales Act QLD 1984 (as amended).

RIVERBANK


WOLTER consulting group
Planning Urban Design Landscape Environment Surveying

2 0 2 4
Scale 1:200 @A3

HORIZONTAL MERIDIAN
MGA

LEVEL DATUM
AHD.

DATE DRAWN	DRAWING NO.	VERSION
18-12-2020	SB3594_11A-01-610	A

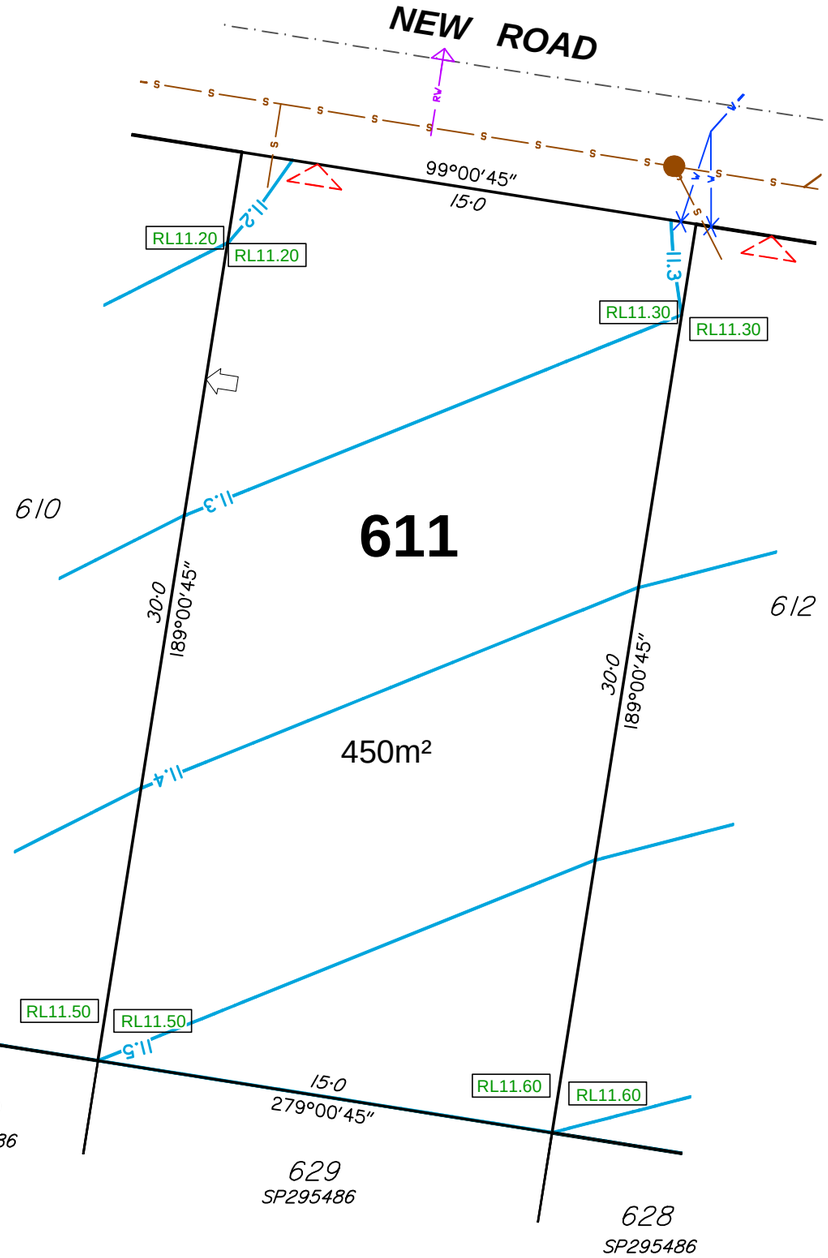

DISCLOSURE PLAN

For Proposed Lot 611
Riverbank - Stage 11A

Currently Described As
RPD: Part of Lot 1023 on SP311564
Locality: Caboolture South
Local Authority: Moreton Bay Regional

Legend:

- 46.0 — Finished Surface Contours (0.1m Interval)
- 1.0 — Depth of Fill Contours (0.1m Interval)
- Easement Boundary
- Kerb Line
- Sewer/Sewer Manhole
- Stormwater/Stormwater Manhole
- Stormwater Gully Trap
- Roofwater/Kerb Adapter
- Water/Water Fitting
- X — Water Meter
- Area to be Filled
- RL57.32 — Design Pad Level
- Retaining Wall
- RW — Retaining Wall Height (Retaining Wall Heights shown on the lowerside of the wall)
- Proposed Driveway
- Zero Lot Line Boundary
- 1.8m High Timber Fence (Installed by Developer)

Notes:

1. This note is an integral part of this plan.
2. Finished surface contours, depth of fill contours, retaining wall details and proposed services provided by Calibre on 11-12-2020.
3. Location of retaining walls are indicative only. Site conditions will dictate construction limits to the material, location, length & thickness of these walls.
4. This plan has been prepared under the current legislation for the purpose of presales and should not be used for any other purpose. This plan may not contain all services which affect the subject lot and is based on design information only. This plan should not be used for any detailed designs.
5. Compaction of fill to be completed in accordance with AS3798-2007 under Level 1 supervision.
6. This plan has been prepared by Wolter Consulting Group Pty Ltd, Cadastral Surveyor to satisfy Section 11 of the Land Sales Act QLD 1984 (as amended).

RIVERBANK


WOLTER consulting group
Planning Urban Design Landscape Environment Surveying

2 0 2 4
Scale 1:200 @A3

HORIZONTAL MERIDIAN
MGA

LEVEL DATUM
AHD.

DATE DRAWN	DRAWING NO.	VERSION
18-12-2020	SB3594_11A-01-611	A

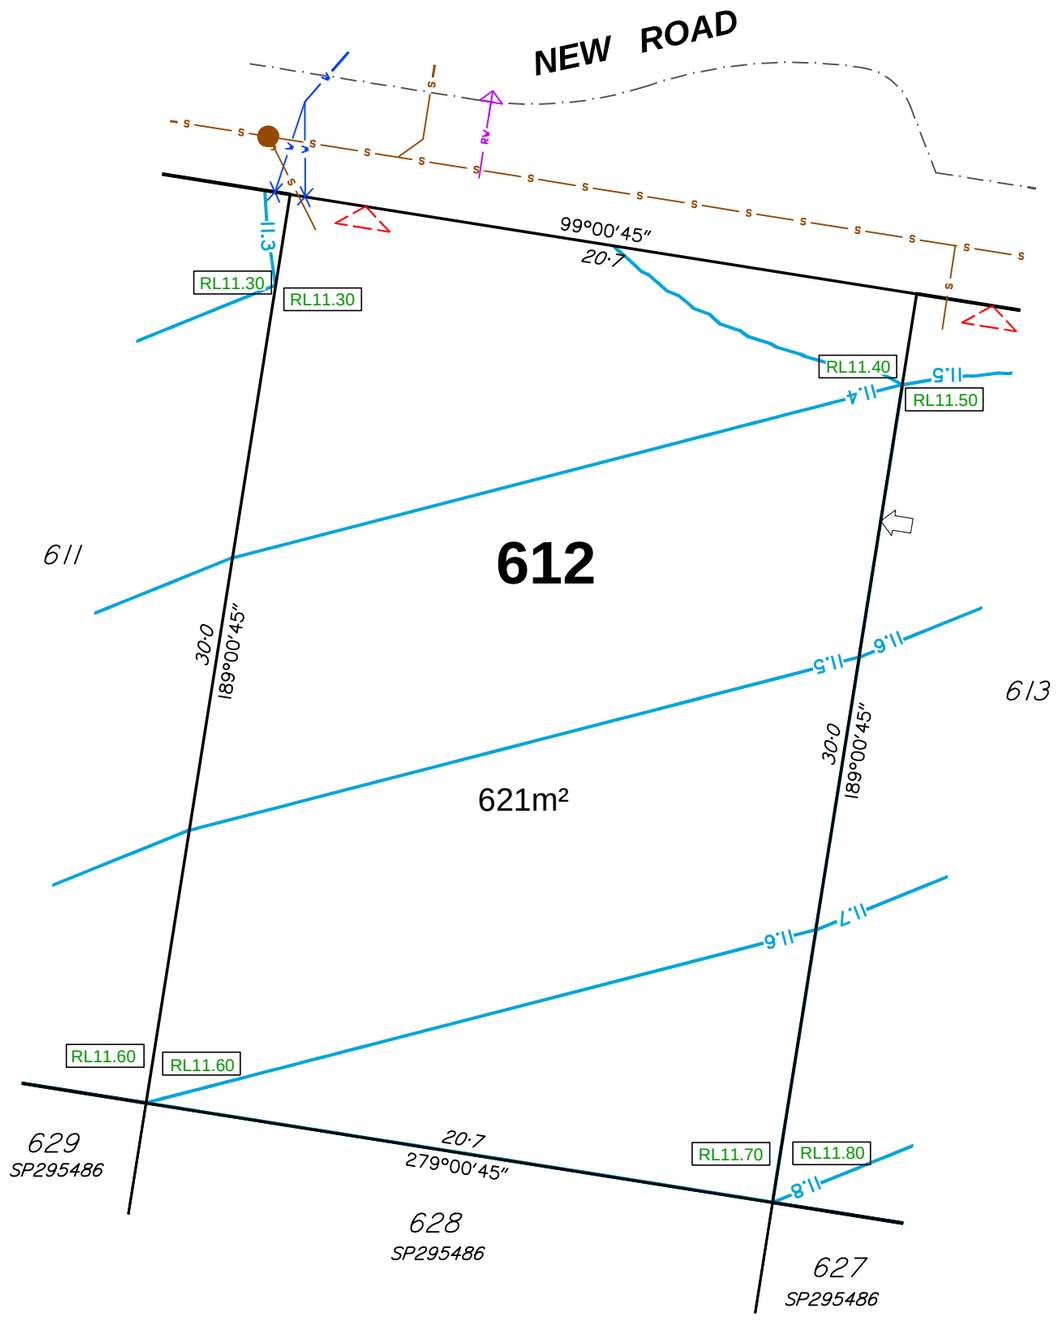

DISCLOSURE PLAN

For Proposed Lot 612
Riverbank - Stage 11A

Currently Described As
RPD: Part of Lot 1023 on SP311564
Locality: Caboolture South
Local Authority: Moreton Bay Regional

Legend:

- 46.0 — Finished Surface Contours (0.1m Interval)
- 1.0 — Depth of Fill Contours (0.1m Interval)
- Easement Boundary
- Kerb Line
- S — S — Sewer/Sewer Manhole
- SW — SW — Stormwater/Stormwater Manhole
- Stormwater Gully Trap
- RW — RW — Roofwater/Kerb Adapter
- W — W — Water/Water Fitting
- X — Water Meter
- Area to be Filled
- RL57.32 — Design Pad Level
- Retaining Wall
- RW — Retaining Wall Height (Retaining Wall Heights shown on the lowerside of the wall)
- Proposed Driveway
- Zero Lot Line Boundary
- // — // — 1.8m High Timber Fence (Installed by Developer)

Notes:

1. This note is an integral part of this plan.
2. Finished surface contours, depth of fill contours, retaining wall details and proposed services provided by Calibre on 11-12-2020.
3. Location of retaining walls are indicative only. Site conditions will dictate construction limits to the material, location, length & thickness of these walls.
4. This plan has been prepared under the current legislation for the purpose of presales and should not be used for any other purpose. This plan may not contain all services which affect the subject lot and is based on design information only. This plan should not be used for any detailed designs.
5. Compaction of fill to be completed in accordance with AS3798-2007 under Level 1 supervision.
6. This plan has been prepared by Wolter Consulting Group Pty Ltd, Cadastral Surveyor to satisfy Section 11 of the Land Sales Act QLD 1984 (as amended).

RIVERBANK


WOLTER consulting group
Planning Urban Design Landscape Environment Surveying

2 0 2 4
Scale 1:200 @A3

HORIZONTAL MERIDIAN
MGA

LEVEL DATUM
AHD.

DATE DRAWN	DRAWING NO.	VERSION
18-12-2020	SB3594_11A-01-612	A

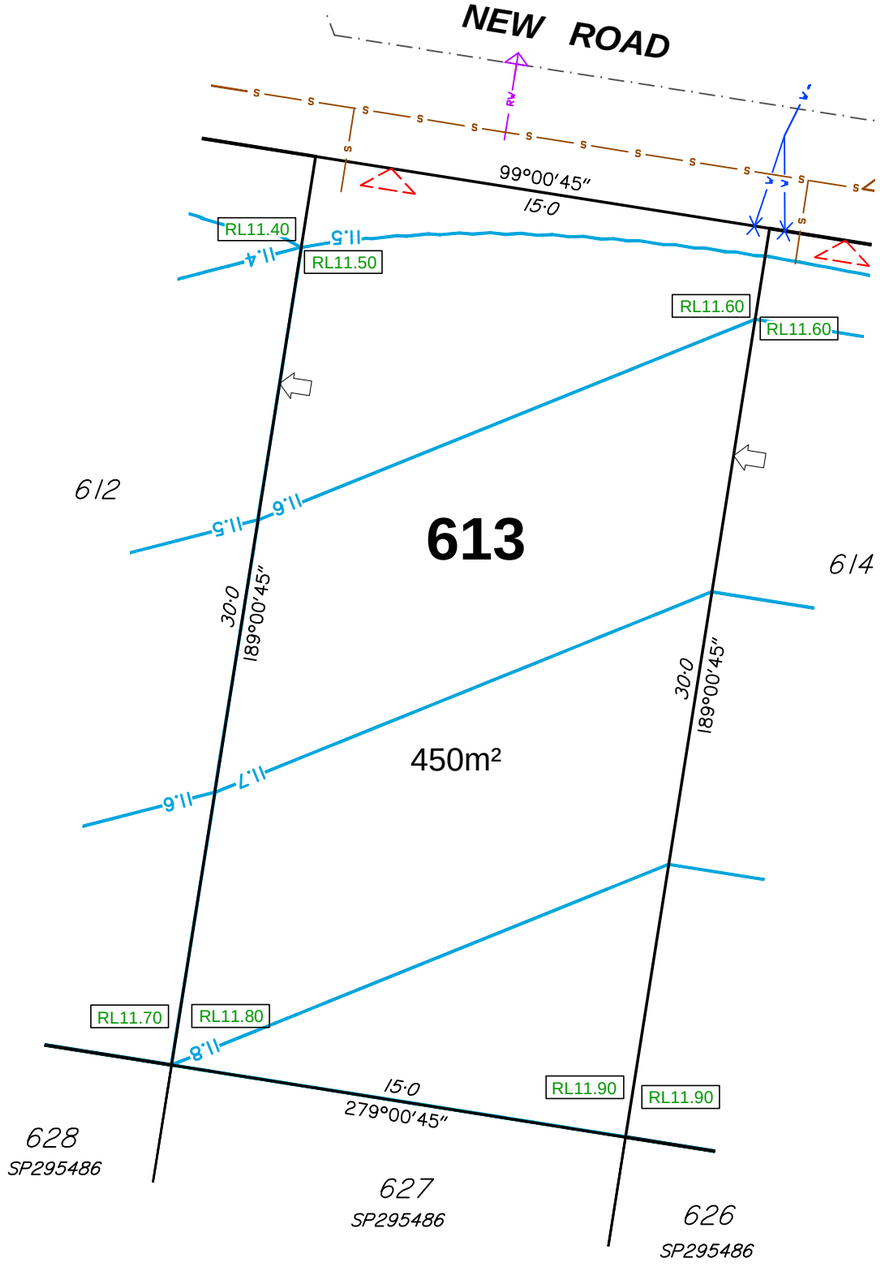

DISCLOSURE PLAN

For Proposed Lot 613
Riverbank - Stage 11A

Currently Described As
RPD: Part of Lot 1023 on SP311564
Locality: Caboolture South
Local Authority: Moreton Bay Regional

Legend:

- 46.0 — Finished Surface Contours (0.1m Interval)
- 1.0 — Depth of Fill Contours (0.1m Interval)
- Easement Boundary
- Kerb Line
- Sewer/Sewer Manhole
- Stormwater/Stormwater Manhole
- Stormwater Gully Trap
- Roofwater/Kerb Adapter
- Water/Water Fitting
- X — Water Meter
- Area to be Filled
- RL57.32 — Design Pad Level
- Retaining Wall
- RW — Retaining Wall Height (Retaining Wall Heights shown on the lowerside of the wall)
- Proposed Driveway
- Zero Lot Line Boundary
- 1.8m High Timber Fence (Installed by Developer)

Notes:

1. This note is an integral part of this plan.
2. Finished surface contours, depth of fill contours, retaining wall details and proposed services provided by Calibre on 11-12-2020.
3. Location of retaining walls are indicative only. Site conditions will dictate construction limits to the material, location, length & thickness of these walls.
4. This plan has been prepared under the current legislation for the purpose of presales and should not be used for any other purpose. This plan may not contain all services which affect the subject lot and is based on design information only. This plan should not be used for any detailed designs.
5. Compaction of fill to be completed in accordance with AS3798-2007 under Level 1 supervision.
6. This plan has been prepared by Wolter Consulting Group Pty Ltd, Cadastral Surveyor to satisfy Section 11 of the Land Sales Act QLD 1984 (as amended).

RIVERBANK


WOLTER consulting group
Planning Urban Design Landscape Environment Surveying

2 0 2 4
Scale 1:200 @A3

HORIZONTAL MERIDIAN
MGA

LEVEL DATUM
AHD.

DATE DRAWN	DRAWING NO.	VERSION
18-12-2020	SB3594_11A-01-613	A

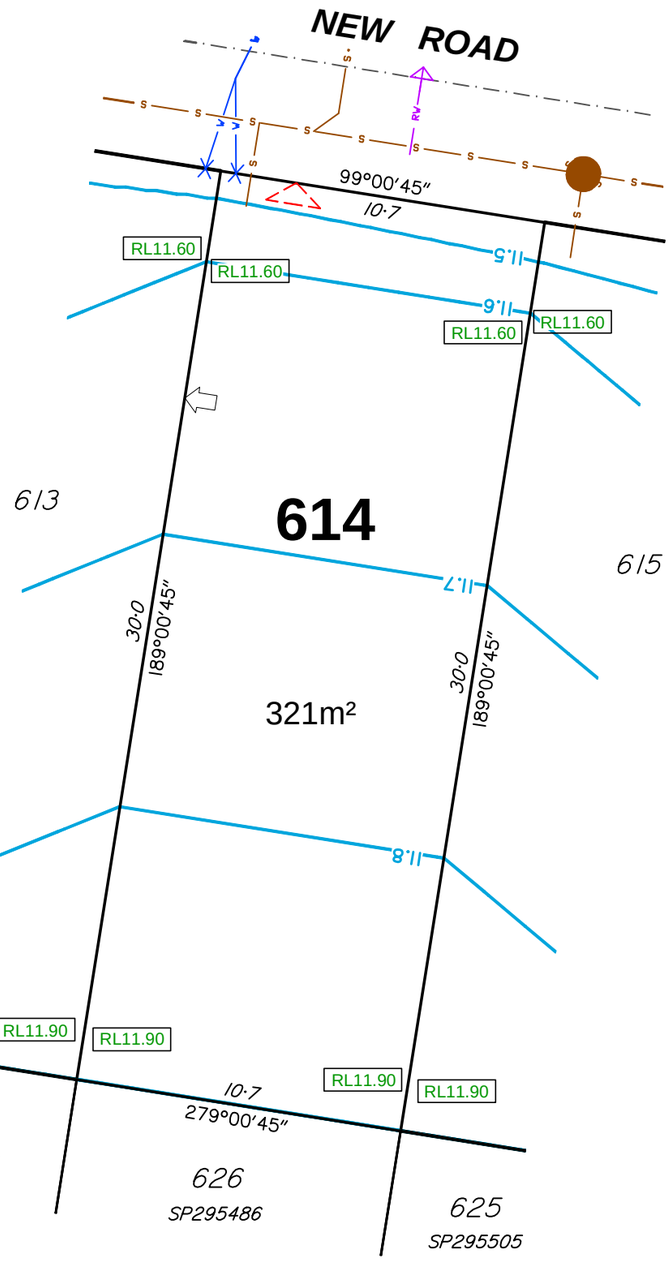

DISCLOSURE PLAN

For Proposed Lot 614
Riverbank - Stage 11A

Currently Described As
RPD: Part of Lot 1023 on SP311564
Locality: Caboolture South
Local Authority: Moreton Bay Regional

Legend:

- 46.0 — Finished Surface Contours (0.1m Interval)
- 1.0 — Depth of Fill Contours (0.1m Interval)
- Easement Boundary
- Kerb Line
- S — Sewer/Sewer Manhole
- SW — Stormwater/Stormwater Manhole
- Stormwater Gully Trap
- RW — Roofwater/Kerb Adapter
- W — Water/Water Fitting
- X — Water Meter
- Area to be Filled
- RL57.32 — Design Pad Level
- Retaining Wall
- RW — Retaining Wall Height (Retaining Wall Heights shown on the lowerside of the wall)
- Proposed Driveway
- Zero Lot Line Boundary
- 1.8m High Timber Fence (Installed by Developer)

Notes:

1. This note is an integral part of this plan.
2. Finished surface contours, depth of fill contours, retaining wall details and proposed services provided by Calibre on 11-12-2020.
3. Location of retaining walls are indicative only. Site conditions will dictate construction limits to the material, location, length & thickness of these walls.
4. This plan has been prepared under the current legislation for the purpose of presales and should not be used for any other purpose. This plan may not contain all services which affect the subject lot and is based on design information only. This plan should not be used for any detailed designs.
5. Compaction of fill to be completed in accordance with AS3798-2007 under Level 1 supervision.
6. This plan has been prepared by Wolter Consulting Group Pty Ltd, Cadastral Surveyor to satisfy Section 11 of the Land Sales Act QLD 1984 (as amended).

RIVERBANK


WOLTER consulting group
Planning Urban Design Landscape Environment Surveying

2 0 2 4
Scale 1:200 @A3

HORIZONTAL MERIDIAN
MGA

LEVEL DATUM
AHD.

DATE DRAWN	DRAWING NO.	VERSION
18-12-2020	SB3594_11A-01-614	A

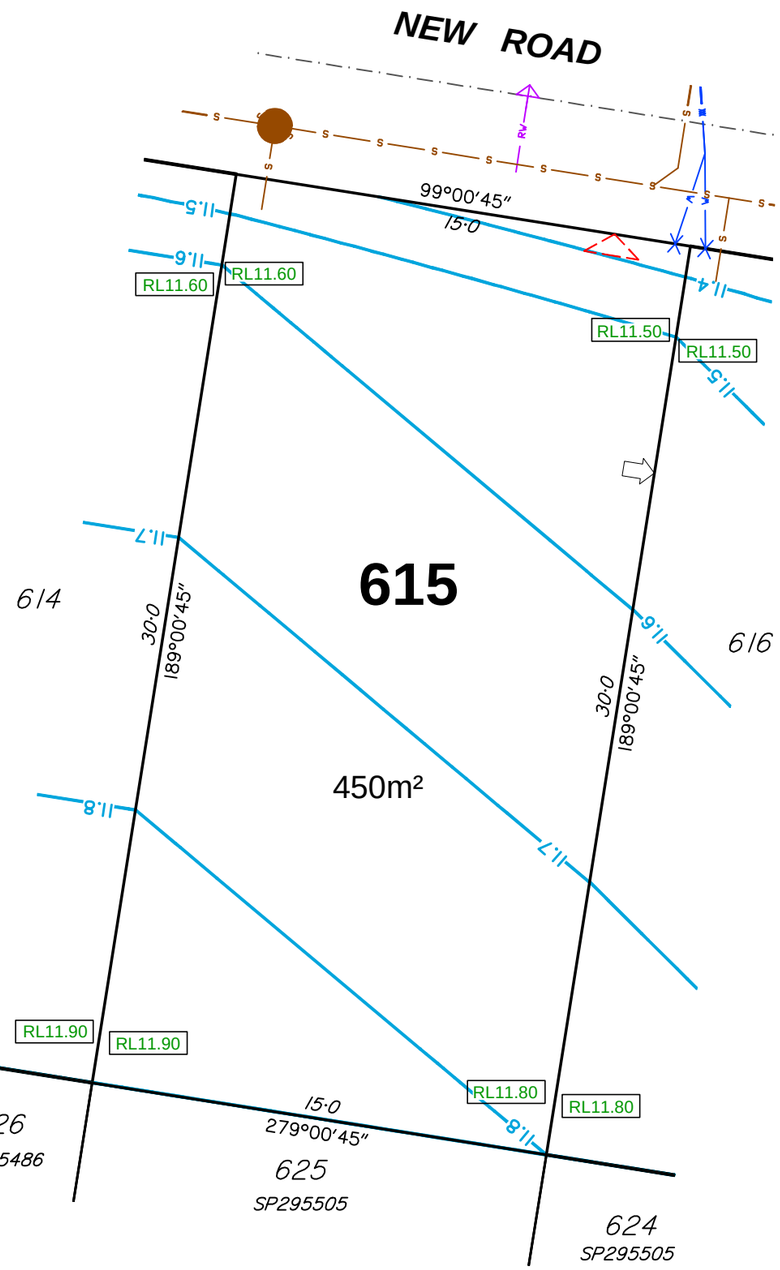

DISCLOSURE PLAN

For Proposed Lot 615
Riverbank - Stage 11A

Currently Described As
RPD: Part of Lot 1023 on SP311564
Locality: Caboolture South
Local Authority: Moreton Bay Regional

Legend:

- 46.0 — Finished Surface Contours (0.1m Interval)
- 1.0 — Depth of Fill Contours (0.1m Interval)
- Easement Boundary
- Kerb Line
- Sewer/Sewer Manhole
- Stormwater/Stormwater Manhole
- Stormwater Gully Trap
- Roofwater/Kerb Adapter
- Water/Water Fitting
- X — Water Meter
- Area to be Filled
- RL57.32 — Design Pad Level
- Retaining Wall
- RW — Retaining Wall Height (Retaining Wall Heights shown on the lowerside of the wall)
- Proposed Driveway
- Zero Lot Line Boundary
- 1.8m High Timber Fence (Installed by Developer)

Notes:

1. This note is an integral part of this plan.
2. Finished surface contours, depth of fill contours, retaining wall details and proposed services provided by Calibre on 11-12-2020.
3. Location of retaining walls are indicative only. Site conditions will dictate construction limits to the material, location, length & thickness of these walls.
4. This plan has been prepared under the current legislation for the purpose of presales and should not be used for any other purpose. This plan may not contain all services which affect the subject lot and is based on design information only. This plan should not be used for any detailed designs.
5. Compaction of fill to be completed in accordance with AS3798-2007 under Level 1 supervision.
6. This plan has been prepared by Wolter Consulting Group Pty Ltd, Cadastral Surveyor to satisfy Section 11 of the Land Sales Act QLD 1984 (as amended).

RIVERBANK


WOLTER consulting group
Planning Urban Design Landscape Environment Surveying

2 0 2 4
Scale 1:200 @A3

HORIZONTAL MERIDIAN
MGA

LEVEL DATUM
AHD.

DATE DRAWN	DRAWING NO.	VERSION
18-12-2020	SB3594_11A-01-615	A

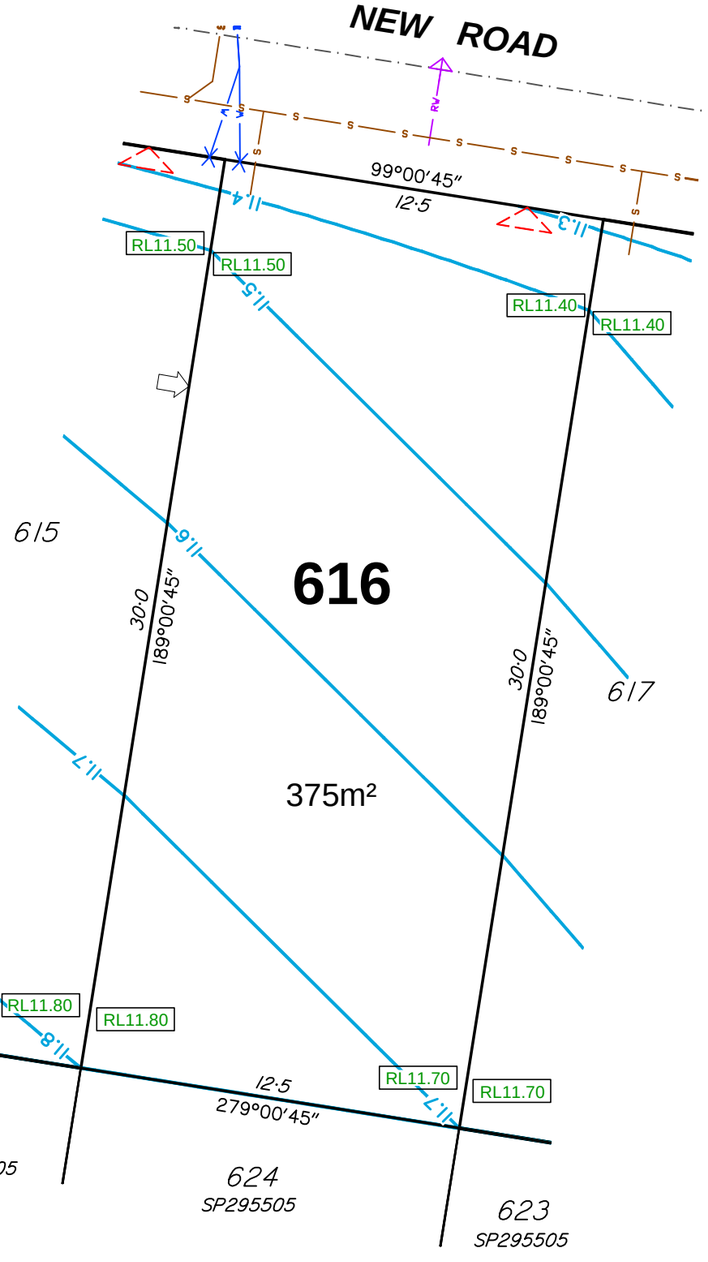

N

DISCLOSURE PLAN

For Proposed Lot 616
Riverbank - Stage 11A

Currently Described As
RPD: Part of Lot 1023 on SP311564
Locality: Caboolture South
Local Authority: Moreton Bay Regional

Legend:

- 46.0 — Finished Surface Contours (0.1m Interval)
- 1.0 — Depth of Fill Contours (0.1m Interval)
- Easement Boundary
- Kerb Line
- Sewer/Sewer Manhole
- Stormwater/Stormwater Manhole
- Stormwater Gully Trap
- Roofwater/Kerb Adapter
- Water/Water Fitting
- X — Water Meter
- Area to be Filled
- RL57.32 — Design Pad Level
- Retaining Wall
- RW — Retaining Wall Height (Retaining Wall Heights shown on the lowerside of the wall)
- Proposed Driveway
- Zero Lot Line Boundary
- 1.8m High Timber Fence (Installed by Developer)

Notes:

1. This note is an integral part of this plan.
2. Finished surface contours, depth of fill contours, retaining wall details and proposed services provided by Calibre on 11-12-2020.
3. Location of retaining walls are indicative only. Site conditions will dictate construction limits to the material, location, length & thickness of these walls.
4. This plan has been prepared under the current legislation for the purpose of presales and should not be used for any other purpose. This plan may not contain all services which affect the subject lot and is based on design information only. This plan should not be used for any detailed designs.
5. Compaction of fill to be completed in accordance with AS3798-2007 under Level 1 supervision.
6. This plan has been prepared by Wolter Consulting Group Pty Ltd, Cadastral Surveyor to satisfy Section 11 of the Land Sales Act QLD 1984 (as amended).

RIVERBANK


WOLTER consulting group
Planning Urban Design Landscape Environment Surveying

2 0 2 4
Scale 1:200 @A3

HORIZONTAL MERIDIAN
MGA

LEVEL DATUM
AHD.

DATE DRAWN	DRAWING NO.	VERSION
18-12-2020	SB3594_11A-01-616	A

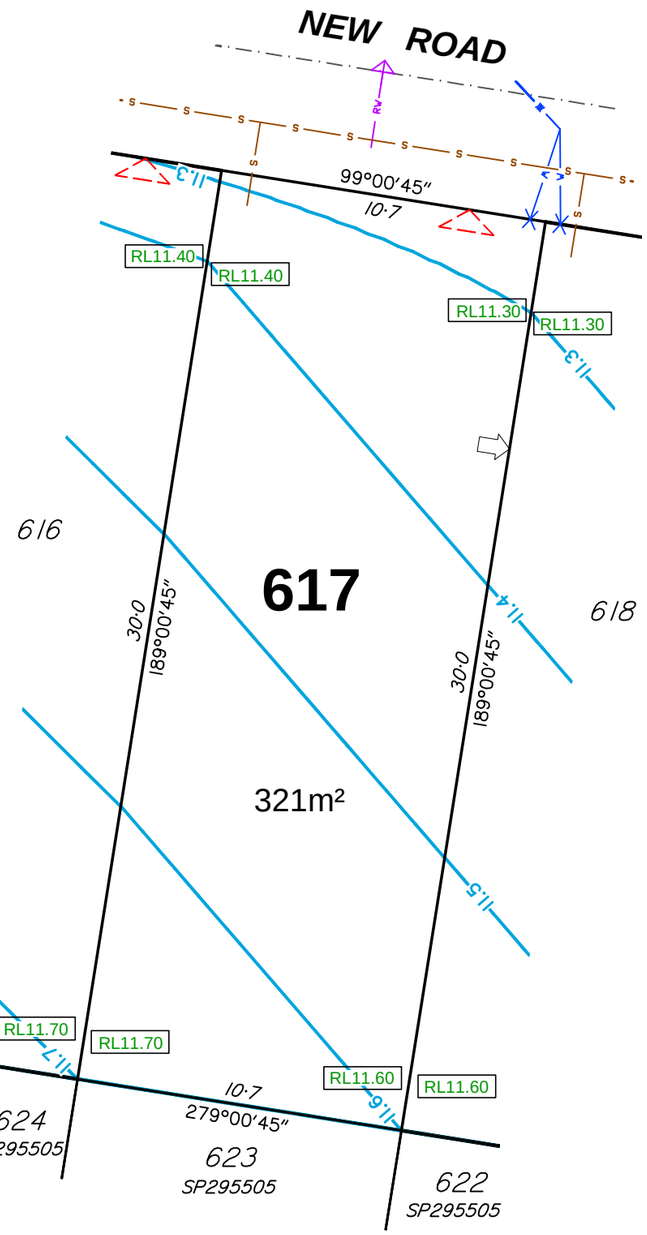

N

DISCLOSURE PLAN

For Proposed Lot 617
Riverbank - Stage 11A

Currently Described As
RPD: Part of Lot 1023 on SP311564
Locality: Caboolture South
Local Authority: Moreton Bay Regional

Legend:

- 46.0 — Finished Surface Contours (0.1m Interval)
- 1.0 — Depth of Fill Contours (0.1m Interval)
- Easement Boundary
- Kerb Line
- Sewer/Sewer Manhole
- Stormwater/Stormwater Manhole
- Stormwater Gully Trap
- Roofwater/Kerb Adapter
- Water/Water Fitting
- X — Water Meter
- Area to be Filled
- RL57.32 — Design Pad Level
- Retaining Wall
- RW — Retaining Wall Height (Retaining Wall Heights shown on the lowerside of the wall)
- Proposed Driveway
- Zero Lot Line Boundary
- 1.8m High Timber Fence (Installed by Developer)

Notes:

1. This note is an integral part of this plan.
2. Finished surface contours, depth of fill contours, retaining wall details and proposed services provided by Calibre on 11-12-2020.
3. Location of retaining walls are indicative only. Site conditions will dictate construction limits to the material, location, length & thickness of these walls.
4. This plan has been prepared under the current legislation for the purpose of presales and should not be used for any other purpose. This plan may not contain all services which affect the subject lot and is based on design information only. This plan should not be used for any detailed designs.
5. Compaction of fill to be completed in accordance with AS3798-2007 under Level 1 supervision.
6. This plan has been prepared by Wolter Consulting Group Pty Ltd, Cadastral Surveyor to satisfy Section 11 of the Land Sales Act QLD 1984 (as amended).

RIVERBANK


WOLTER consulting group
Planning Urban Design Landscape Environment Surveying

2 0 2 4
Scale 1:200 @A3

HORIZONTAL MERIDIAN
MGA

LEVEL DATUM
AHD.

DATE DRAWN	DRAWING NO.	VERSION
18-12-2020	SB3594_11A-01-617	A

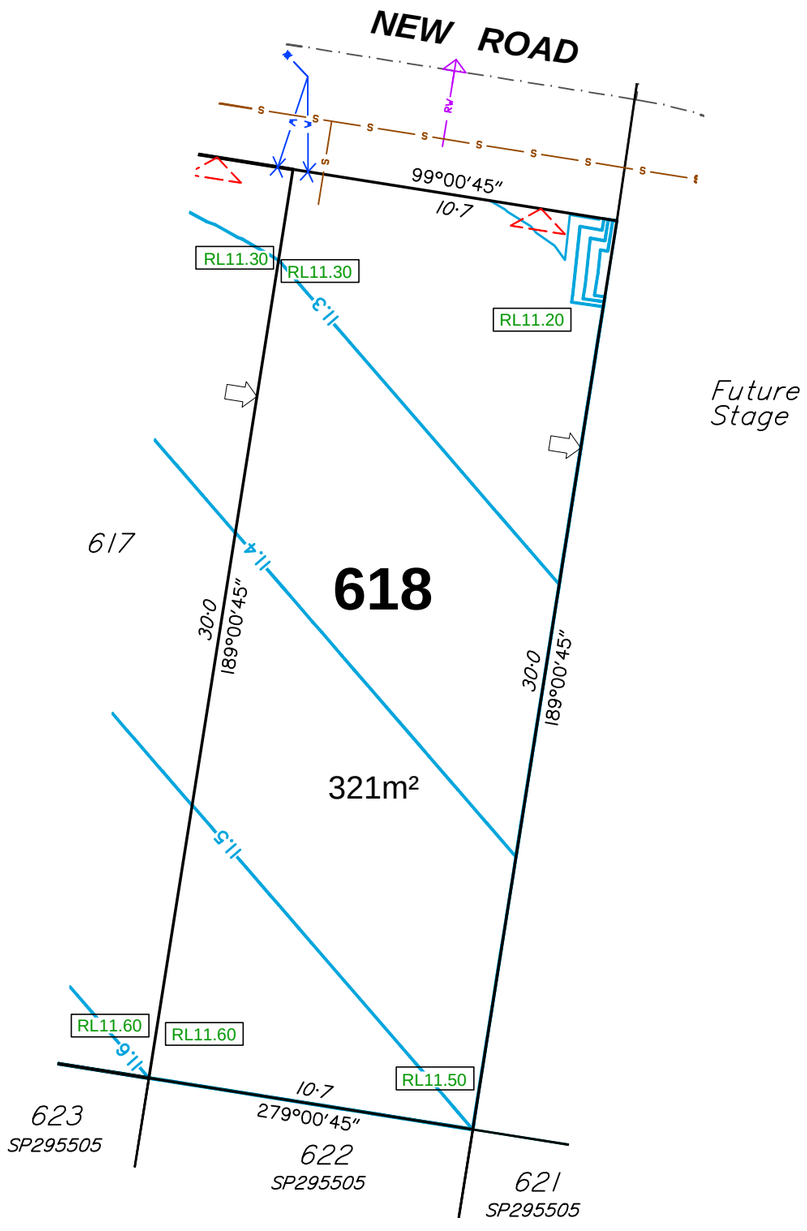

DISCLOSURE PLAN

For Proposed Lot 618
Riverbank – Stage 11A

Currently Described As
RPD: Part of Lot 1023 on SP311564
Locality: Caboolture South
Local Authority: Moreton Bay Regional

Legend:

- 46.0 — Finished Surface Contours (0.1m Interval)
- 1.0 — Depth of Fill Contours (0.1m Interval)
- Easement Boundary
- Kerb Line
- S — Sewer/Sewer Manhole
- SW — Stormwater/Stormwater Manhole
- Stormwater Gully Trap
- RW — Roofwater/Kerb Adapter
- W — Water/Water Fitting
- X — Water Meter
- Area to be Filled
- RL57.32 — Design Pad Level
- Retaining Wall
- RW — Retaining Wall Height (Retaining Wall Heights shown on the lowerside of the wall)
- Proposed Driveway
- Zero Lot Line Boundary
- 1.8m High Timber Fence (Installed by Developer)

Notes:

1. This note is an integral part of this plan.
2. Finished surface contours, depth of fill contours, retaining wall details and proposed services provided by Calibre on 11-12-2020.
3. Location of retaining walls are indicative only. Site conditions will dictate construction limits to the material, location, length & thickness of these walls.
4. This plan has been prepared under the current legislation for the purpose of presales and should not be used for any other purpose. This plan may not contain all services which affect the subject lot and is based on design information only. This plan should not be used for any detailed designs.
5. Compaction of fill to be completed in accordance with AS3798-2007 under Level 1 supervision.
6. This plan has been prepared by Wolter Consulting Group Pty Ltd, Cadastral Surveyor to satisfy Section 11 of the Land Sales Act QLD 1984 (as amended).

RIVERBANK

WOLTER consulting group
Planning Urban Design Landscape Environment Surveying

2 0 2 4
Scale 1:200 @A3

HORIZONTAL MERIDIAN MGA

LEVEL DATUM AHD.

DATE DRAWN	DRAWING NO.	VERSION
18-12-2020	SB3594_11A-01-618	A