



PEET OH PTY LTD STAGE 2

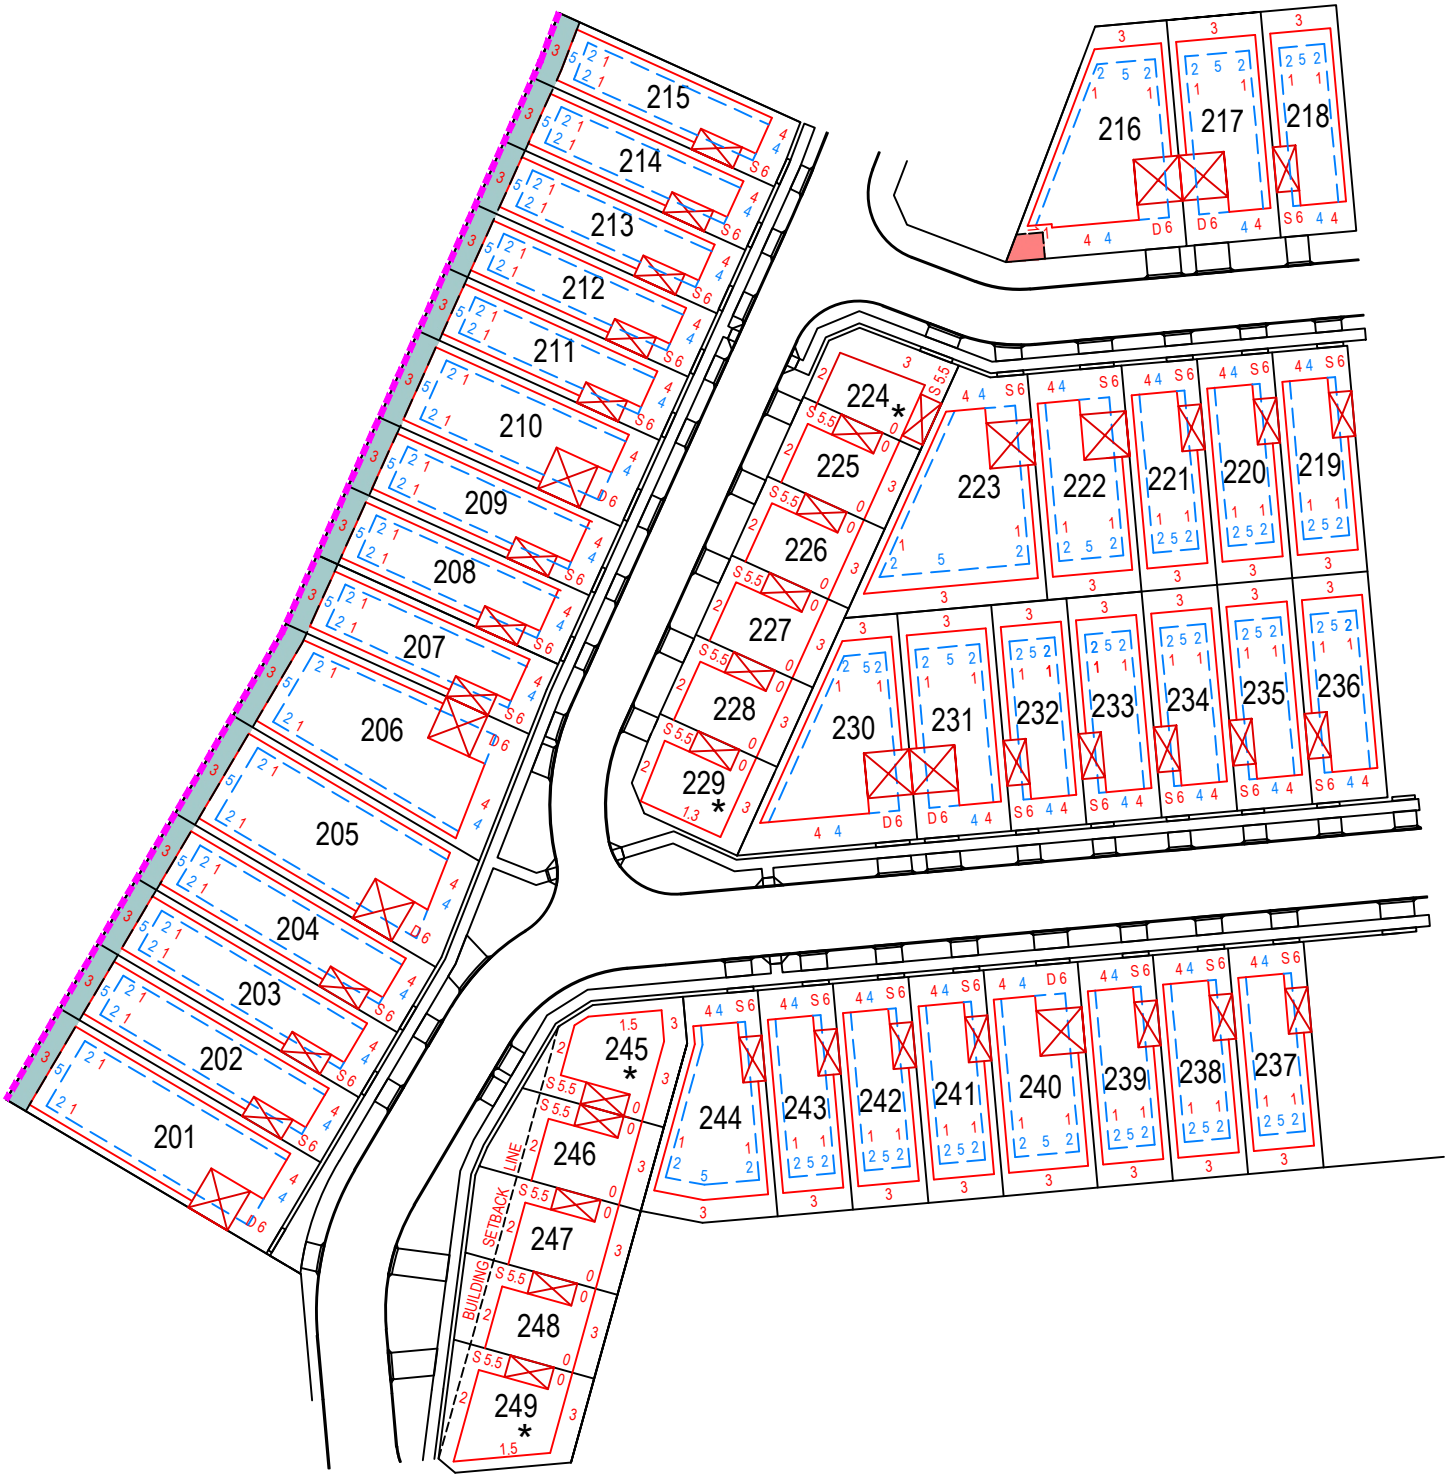

- Denotes 3m Wide Drainage Easement
- Denotes Electrical Easement.
- * Dwelling must address all road and/or reserve frontages. Refer to design guidelines
- D Denotes double garage.
- S Denotes single garage.
- Single Storey Setback
- Two Storey Setback
- Denotes NO vehicle access

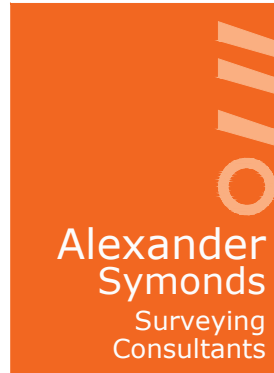

25A0824BEP ST2 Rev A.dwg

Refer to engineering plans for benching and retraining details. Note retaining walls may terminate at nominated garage location

Envelopes are indicative showing minimum set backs only at the time of preparation. Council and Development Plan requirements must also be adhered to.
Purchaser / Builder must also consider all other features such as retaining wall which sit within property boundary.