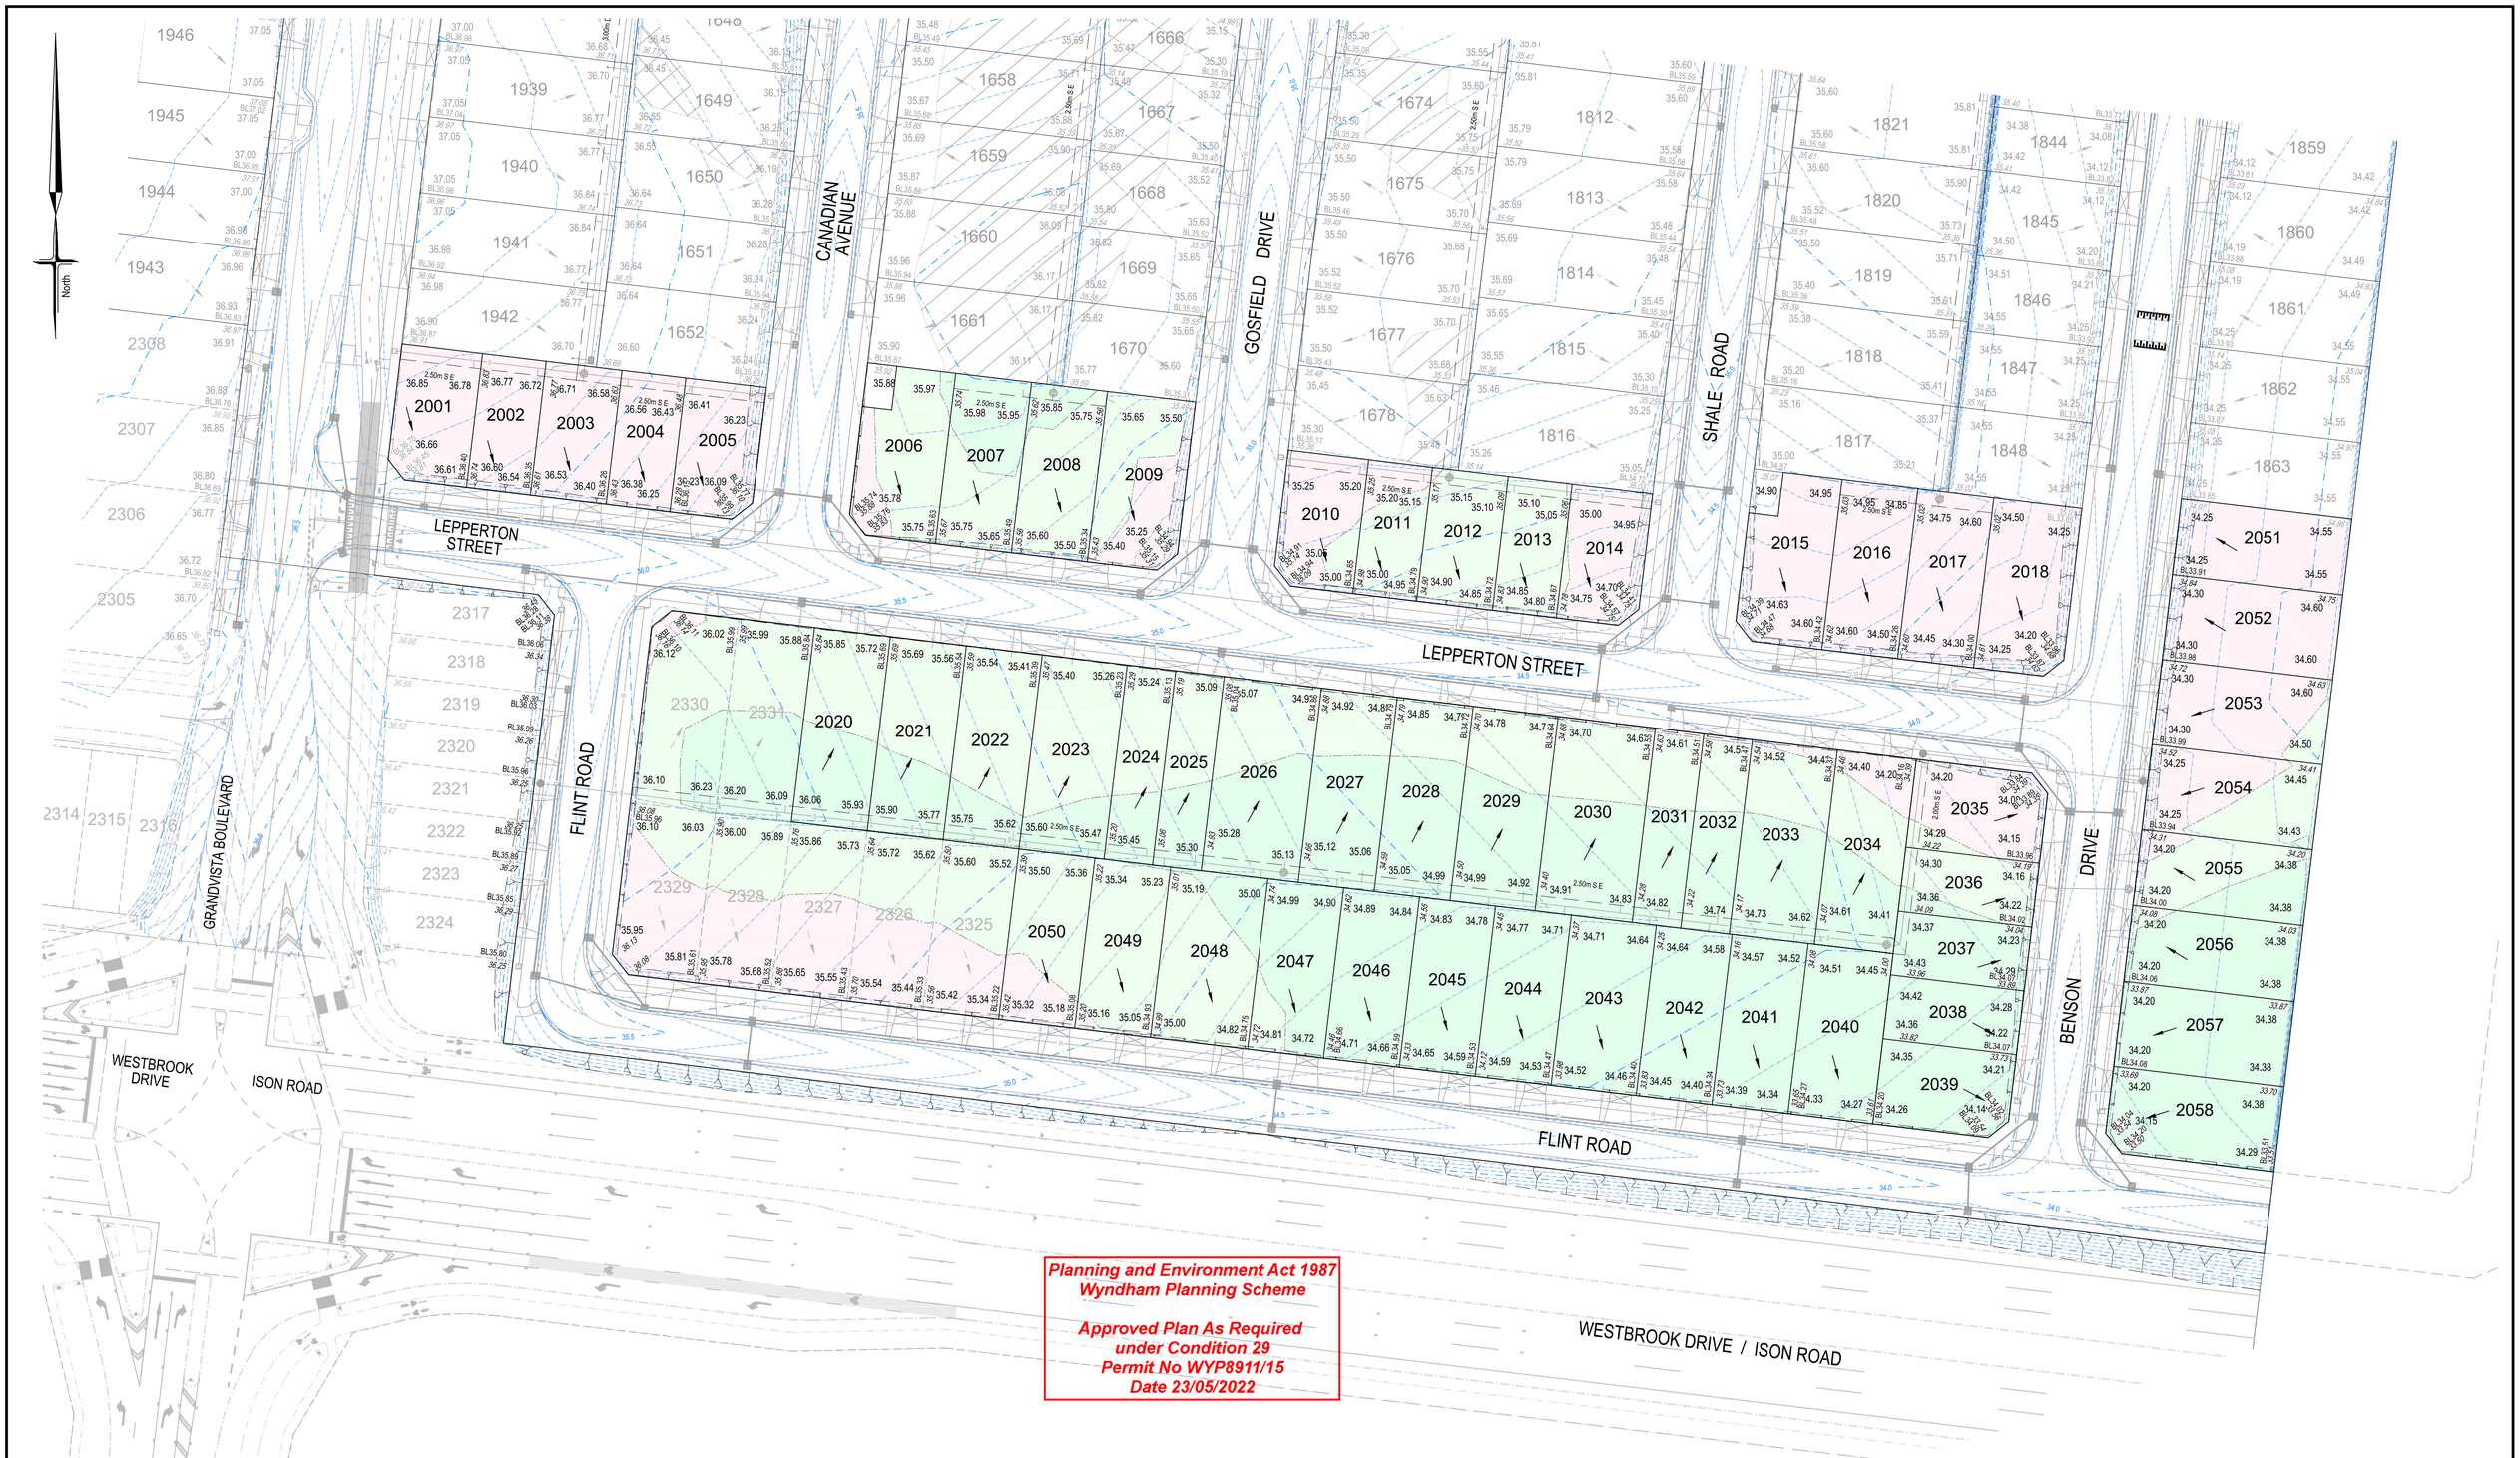

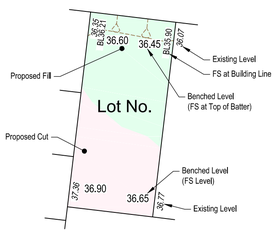

LOT BENCHING KEY

PLAN
1:500

LENGTHS ARE IN METRES

10 5 0 10 20 40

SCALE 1 : 500 (A1)

WARNING
BEWARE OF UNDERGROUND SERVICES
THE LOCATIONS OF UNDERGROUND SERVICES ARE APPROXIMATE ONLY AND THEIR EXACT POSITION SHOULD BE PROVEN ON SITE. NO GUARANTEE IS GIVEN THAT ALL EXISTING SERVICES ARE SHOWN.

DIAL BEFORE YOU DIG
www.1100.com.au

AMENDMENTS		
VER	DATE	REMARKS
A	20/04/22	ISSUED FOR CONSTRUCTION

breese pitt dixon pty. ltd.
land surveyors civil engineers
1/19 cato street
hawthorn east, 3123
telephone 8823 2300
fax no. 8823 2310

MELWAY REF. 204-G-8
SURVEY BPD
DESIGN BPD
DRAWN DG
CHECKED C. HAGEN

CORNERSTONE ESTATE STAGE 20

LOT BENCHING PLAN

MUNICIPALITY: WYNDHAM
REFERENCE: 8890 E/20

SCALE As Shown | DATUM AHD | DATE Mar'22 | SHEET 17 OF 17 | A

T:\Projects\BPD\8890 Cornerstone\CAD\Drawings\Stage 20\8890_E20_R17_EW.dwg (R17)

Plotted: Apr 25, 2022 - 5:44pm